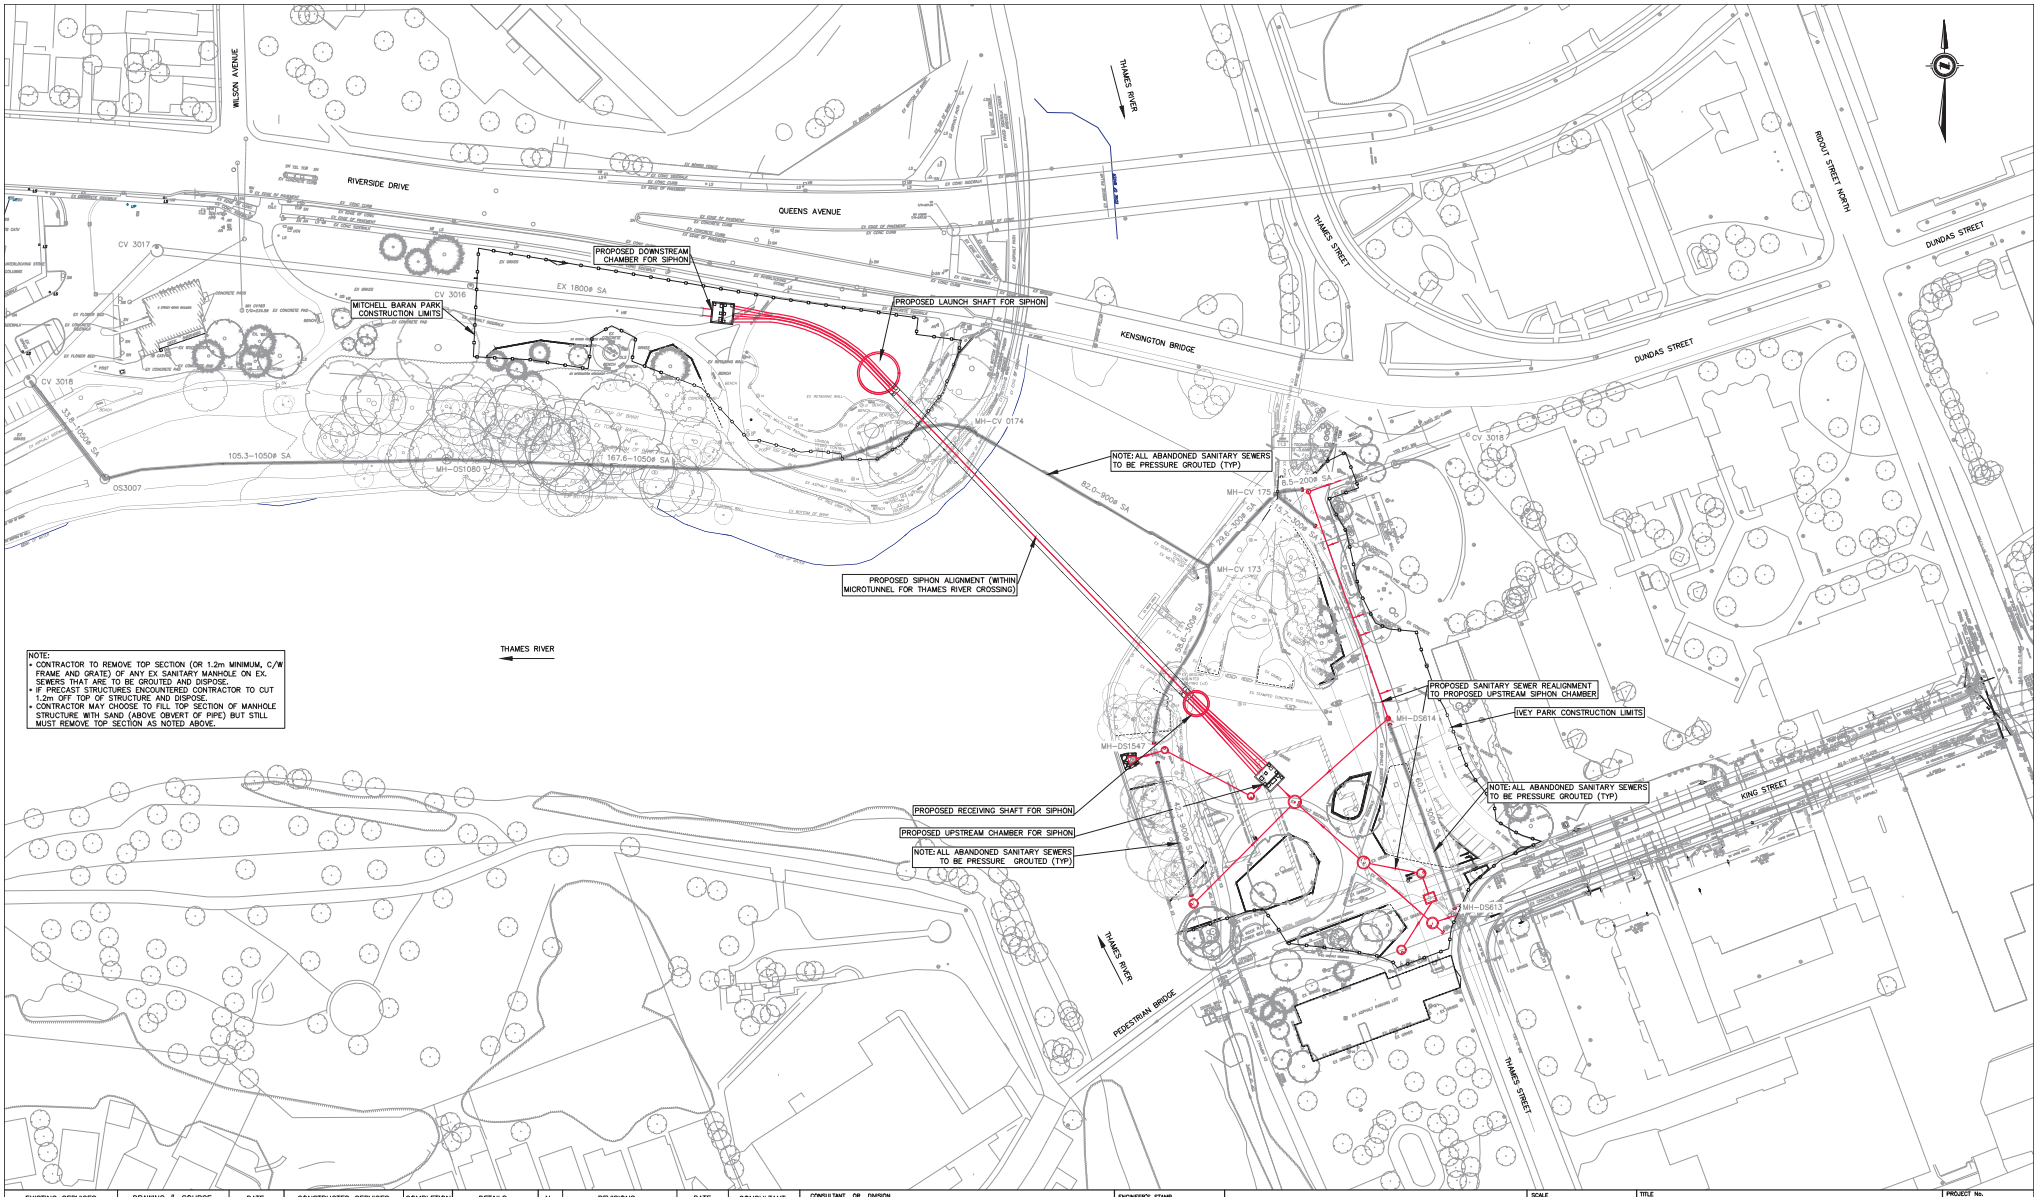


EXISTING SERVICES	DRAWING #, SOURCE	DATE	CONSTRUCTED SERVICES	COMPLETION

DETAILS	
DESIGN	AJ
DRAWN BY	AJ
CHECKED	XX
APPROVED	XX
DATE	AUG, 2024
	1656-30266

No.	REVISIONS	DATE	CONSULTANT
1.	ISSUED FOR 30% REVIEW	SEPT 12, 2024	STANTEC
2.	ISSUED FOR 50% REVIEW	OCT 4, 2024	STANTEC
3.	ISSUED FOR 75% REVIEW	OCT 28, 2024	STANTEC
4.	ISSUED FOR 90% REVIEW	JAN 22, 2025	STANTEC

CONSULTANT OR DIVISION

Stantec

400- 1331 Riverbend Road
London, ON, N6K 0J3
www.stantec.com

The Contractor shall verify and be responsible for all dimensions. DO NOT scale the drawing - any discrepancies must be reported immediately.
The Copyrights to all designs and drawings are the property of Stantec. Reproduction or use for any purpose other than that authorized by Stantec is forbidden.

ENGINEER'S STAMP

CORPORATION OF THE CITY OF LONDON

London CANADA

SCALE

HORZ - 1 : 750
2.5 0 10m

TITLE

LONDON DOWNTOWN SEWER CAPACITY EXPANSION PROJECT

OVERALL SITE PLAN

PROJECT No. RFT2025-003

SHEET No. 3 OF 20

PLAN FILE No.