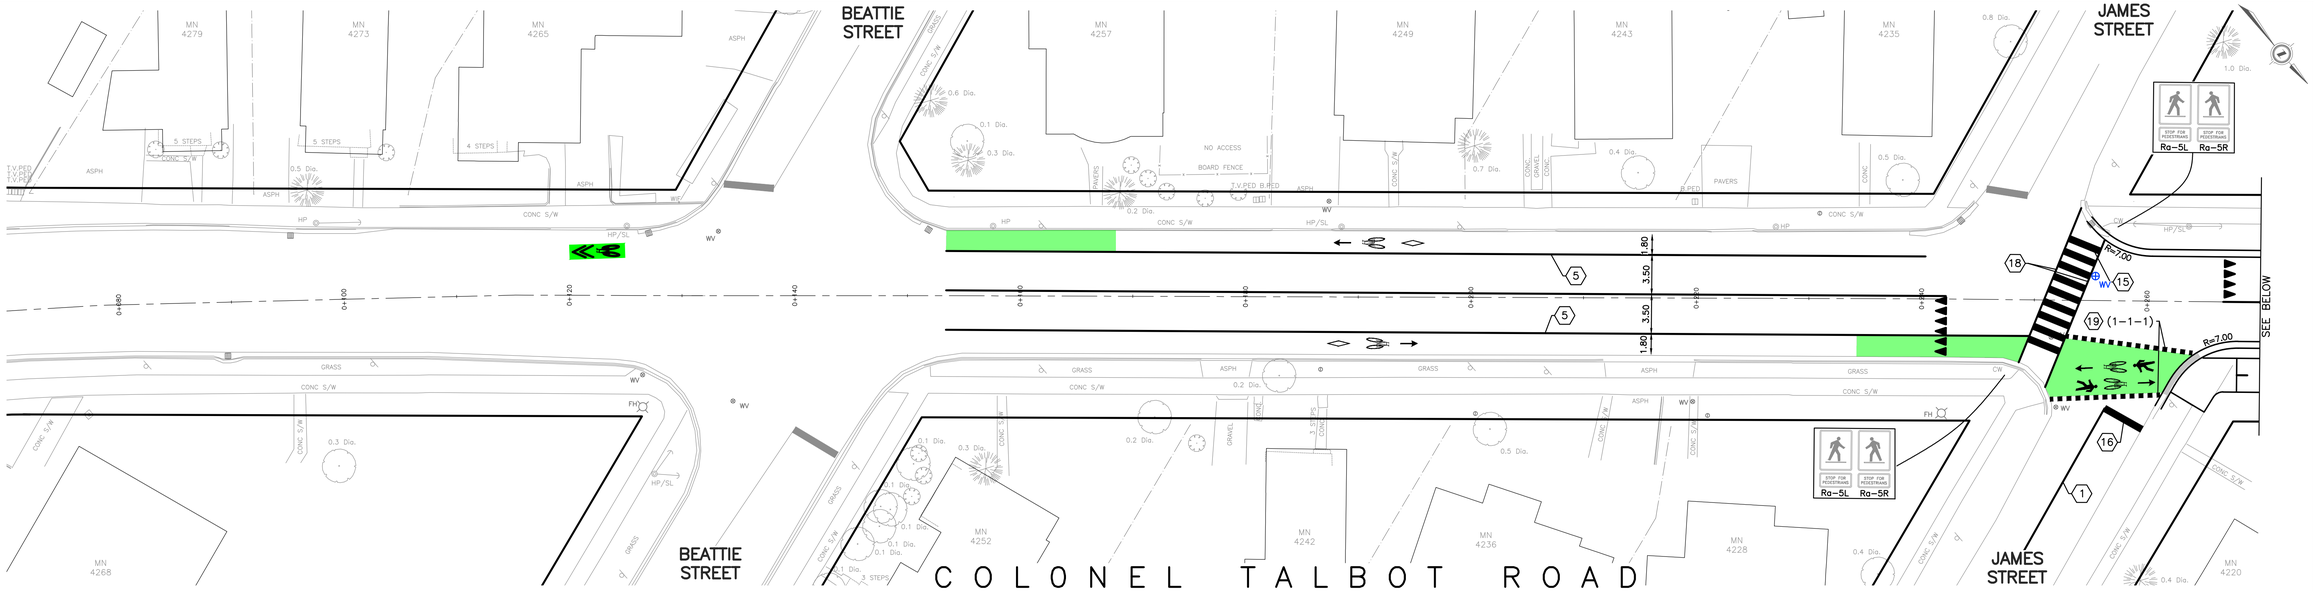


LINE MARKING LEGEND

1	SOLID YELLOW, 10cm	15	SOLID WHITE, 60cm
3	333 BROKEN YELLOW, 10cm	16	SOLID WHITE, 40cm
5	SOLID WHITE, 10cm	17	SOLID WHITE, 10cm CROSSWALK
6	333 BROKEN WHITE, 10cm	18	SOLID WHITE, 20cm CROSSWALK
7	363 BROKEN WHITE, 10cm	19	ELEPHANTS FEET, 40cm CROSSRIDE
10	111 BROKEN WHITE, 10cm	21	131 BROKEN YELLOW, 10cm

20 VARIOUS SYMBOLS

PROPOSED TURN ARROW


PROPOSED SHARROW c/w GREEN SURFACE TREATMENT

PROPOSED MULTI-USE PATHWAY MARKINGS

NOTES:

1. 111, DENOTES PAVEMENT MARKING SPACING (IE., 1m LINE, 1m GAP, 1m LINE)
2. USE (1) TO DENOTE PAVEMENT MARKING
3. LANE MARKING DIMENSIONS ARE CENTRELINE TO CENTRELINE OR EDGE OF ASPHALT TO CENTRELINE.
4. GREEN SURFACE TREATMENT, ZEBRA CROSSING MARKINGS AND STOP BARS REQUIRE ANTI-SKID MATERIAL RATED AT 50BPN TO 65BPN.
5. REFER TO TRAFFIC SIGNAL PLANS FOR ADDITIONAL PAVEMENT MARKING INFORMATION AND DETAILS.

PROPOSED YIELD TO PEDESTRIAN LINE (AS PER BOOK 15)

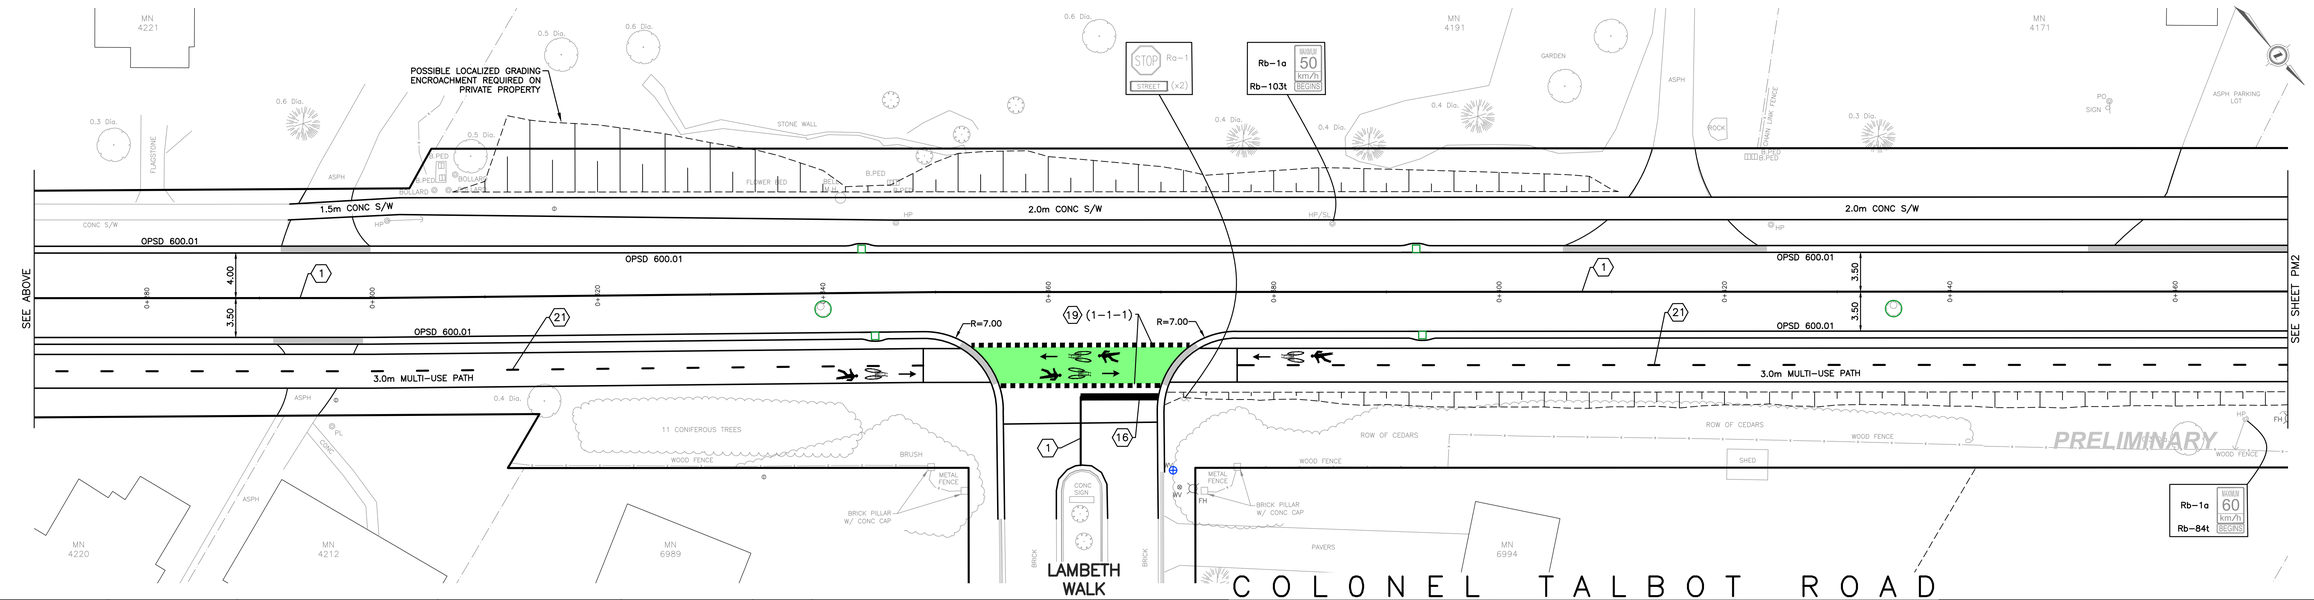

EXISTING SERVICES	DRAWING #, SOURCE	DATE	AS CONSTRUCTED SERVICES	COMPLETION

DETAILS		No.	REVISIONS	DATE	CONSULTANT
DESIGN	RDM/JDT	1.	ISSUED FOR 50% REVIEW	APR-2023	AECOM
DRAWN BY	JDT				
CHECKED	DCC				
APPROVED					
DATE	APR. 2023				

CONSULTANT OR DIVISION

AECOM
London, Ontario
519.673.0510

THIS DRAWING HAS BEEN PREPARED FOR USE OF AECOM'S CLIENT AND MAY NOT BE USED, REPRODUCED OR RELIED UPON BY THIRD PARTIES, EXCEPT AS AGREED BY AECOM AND ITS CLIENT, AS REQUIRED BY LAW OR FOR USE BY GOVERNMENTAL REVIEWING AGENCIES. AECOM ACCEPTS NO RESPONSIBILITY, AND DENIES ANY LIABILITY WHATSOEVER, TO ANY PARTY THAT MODIFIES THIS DRAWING WITHOUT AECOM'S EXPRESS WRITTEN CONSENT. DO NOT SCALE THIS DOCUMENT. ALL MEASUREMENTS MUST BE OBTAINED FROM STATED DIMENSIONS.

ENGINEER'S STAMP

London CANADA
CORPORATION OF THE CITY OF LONDON


SCALE
HORIZONTAL-1:250
2.5 0 5m

COLONEL TALBOT ROAD
TWO LANE UPGRADE

PAVEMENT MARKINGS PLAN

FROM STA 0+070 TO STA 0+470

PROJECT No. 60684442
SHEET No. PM1
PLAN FILE No.

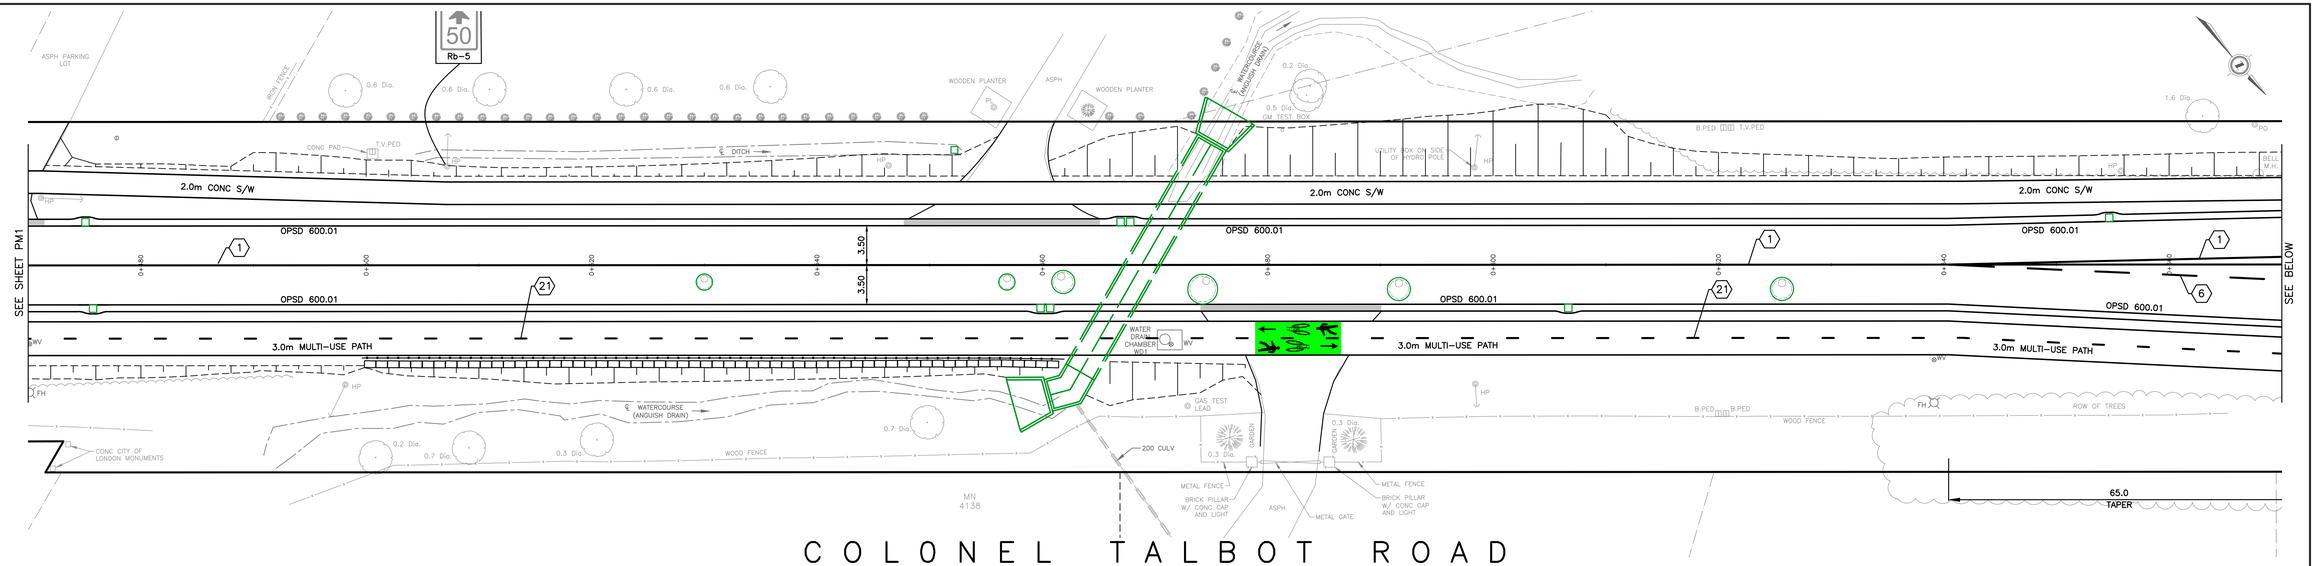

LINE MARKING LEGEND

1	SOLID YELLOW, 10cm	15	SOLID WHITE, 60cm
3	333 BROKEN YELLOW, 10cm	16	SOLID WHITE, 40cm
5	SOLID WHITE, 10cm	17	SOLID WHITE, 10cm CROSSWALK
6	333 BROKEN WHITE, 10cm	18	SOLID WHITE, 20cm CROSSWALK
7	363 BROKEN WHITE, 10cm	19	ELEPHANTS FEET, 40cm CROSSRIDE
10	111 BROKEN WHITE, 10cm	21	131 BROKEN YELLOW, 10cm

20 VARIOUS SYMBOLS

PROPOSED TURN ARROW


PROPOSED SHARROW c/w GREEN SURFACE TREATMENT

PROPOSED MULTI-USE PATHWAY MARKINGS

NOTES:

1. 111, DENOTES PAVEMENT MARKING SPACING (IE., 1m LINE, 1m GAP, 1m LINE)
2. USE (1) TO DENOTE PAVEMENT MARKING
3. LANE MARKING DIMENSIONS ARE CENTRELINE TO CENTRELINE OR EDGE OF ASPHALT TO CENTRELINE.
4. GREEN SURFACE TREATMENT, ZEBRA CROSSING MARKINGS AND STOP BARS REQUIRE ANTI-SKID MATERIAL RATED AT 50BPN TO 65BPN.
5. REFER TO TRAFFIC SIGNAL PLANS FOR ADDITIONAL PAVEMENT MARKING INFORMATION AND DETAILS.

PROPOSED YIELD TO PEDESTRIAN LINE (AS PER BOOK 15)

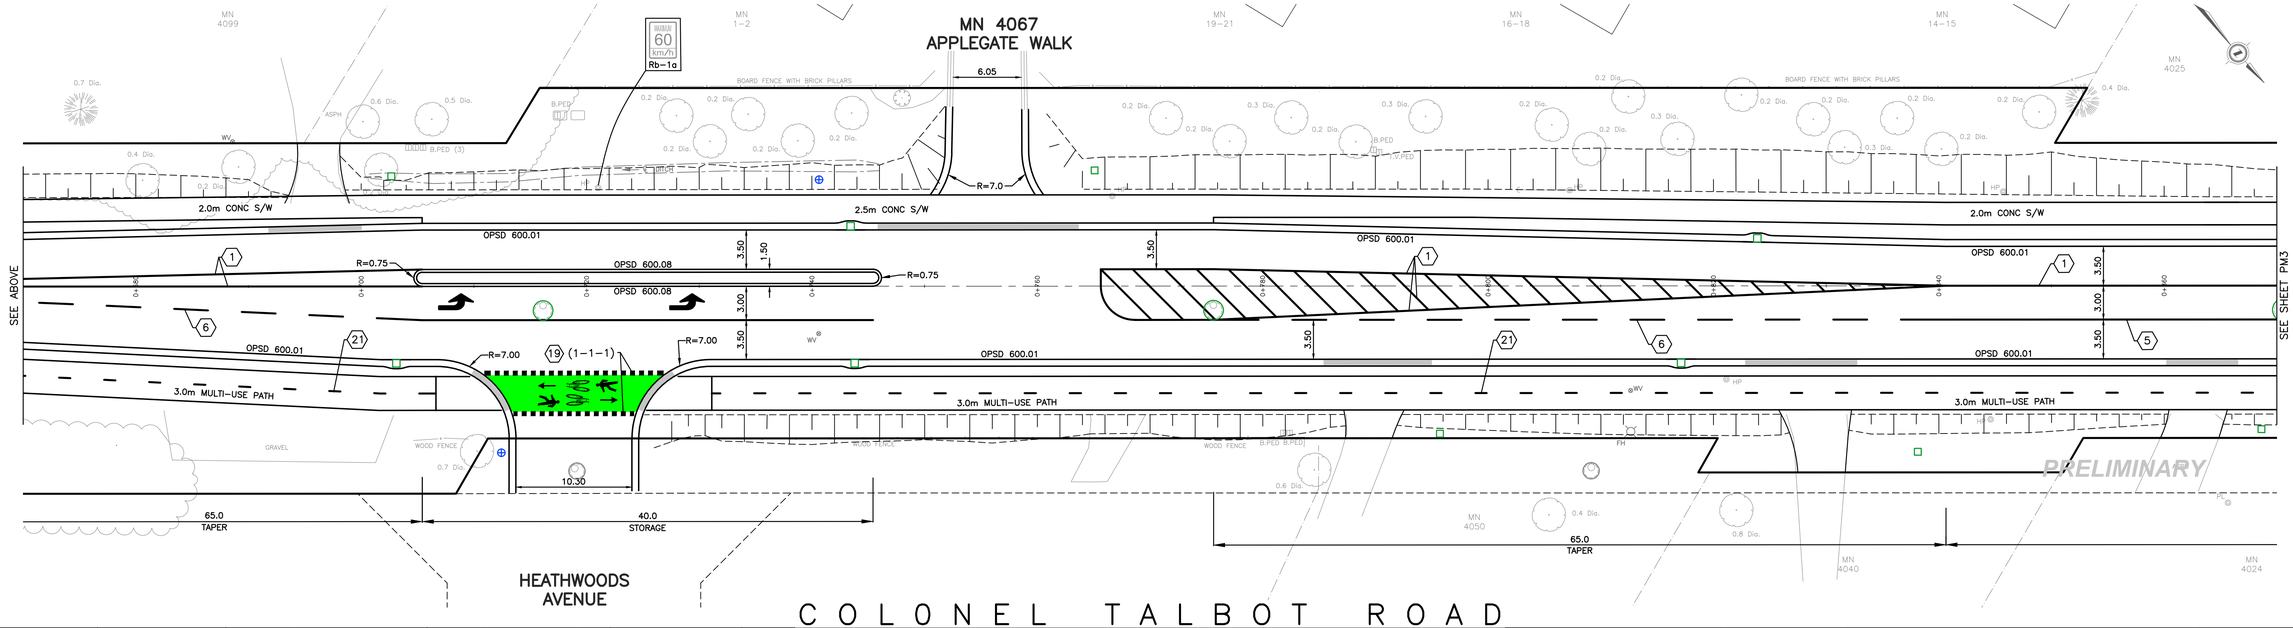

EXISTING SERVICES	DRAWING #, SOURCE	DATE	AS CONSTRUCTED SERVICES	COMPLETION

DETAILS		No.	REVISIONS	DATE	CONSULTANT
DESIGN	RDM/JDT	1.	ISSUED FOR 50% REVIEW	APR-2023	AECOM
DRAWN BY	JDT				
CHECKED	DCC				
APPROVED					
DATE	APR. 2023				

CONSULTANT OR DIVISION

AECOM
London, Ontario
519.673.0510

THIS DRAWING HAS BEEN PREPARED FOR USE OF AECOM'S CLIENT AND MAY NOT BE USED, REPRODUCED OR RELIED UPON BY THIRD PARTIES, EXCEPT AS AGREED BY AECOM AND ITS CLIENT, AS REQUIRED BY LAW OR FOR USE BY GOVERNMENTAL REVIEWING AGENCIES. AECOM ACCEPTS NO RESPONSIBILITY, AND DENIES ANY LIABILITY WHATSOEVER, TO ANY PARTY THAT MODIFIES THIS DRAWING WITHOUT AECOM'S EXPRESS WRITTEN CONSENT. DO NOT SCALE THIS DOCUMENT. ALL MEASUREMENTS MUST BE OBTAINED FROM STATED DIMENSIONS.

ENGINEER'S STAMP

London CANADA
CORPORATION OF THE CITY OF LONDON

SCALE
HORIZONTAL-1:250
2.5 0 5m

COLONEL TALBOT ROAD
TWO LANE UPGRADE


PAVEMENT MARKINGS PLAN

FROM STA 0+470 TO STA 0+870

PROJECT No. 60684442

SHEET No. PM2

PLAN FILE No.

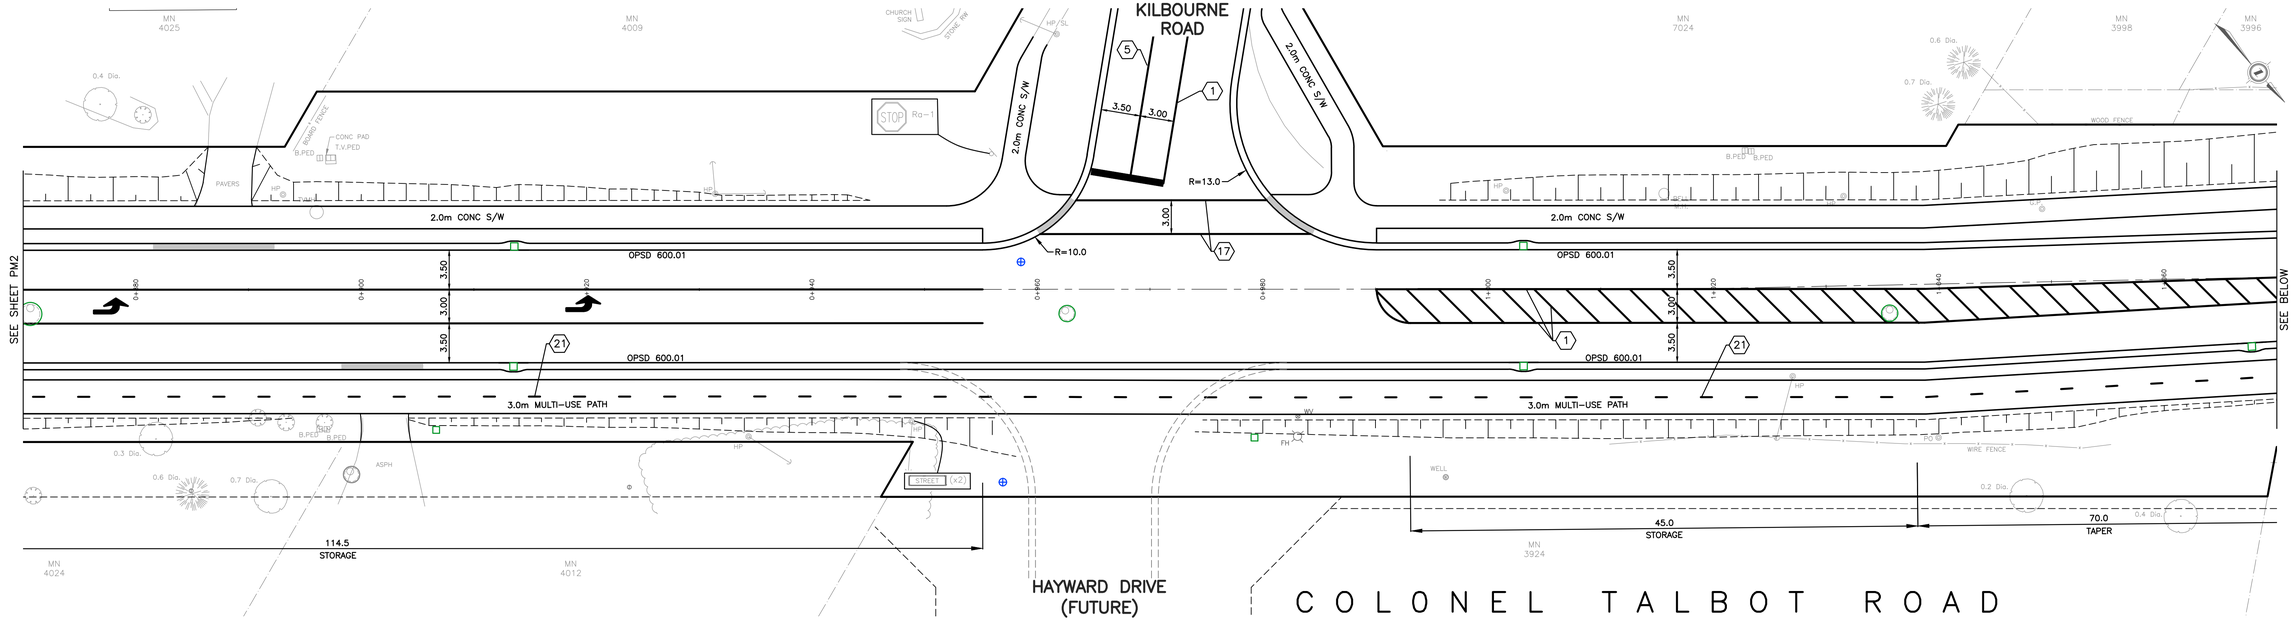

LINE MARKING LEGEND

1	SOLID YELLOW, 10cm	15	SOLID WHITE, 60cm
3	333 BROKEN YELLOW, 10cm	16	SOLID WHITE, 40cm
5	SOLID WHITE, 10cm	17	SOLID WHITE, 10cm CROSSWALK
6	333 BROKEN WHITE, 10cm	18	SOLID WHITE, 20cm CROSSWALK
7	363 BROKEN WHITE, 10cm	19	ELEPHANTS FEET, 40cm CROSSRIDE
10	111 BROKEN WHITE, 10cm	21	131 BROKEN YELLOW, 10cm

20 VARIOUS SYMBOLS

PROPOSED TURN ARROW


PROPOSED SHARROW c/w GREEN SURFACE TREATMENT

PROPOSED MULTI-USE PATHWAY MARKINGS

NOTES:

1. 111, DENOTES PAVEMENT MARKING SPACING (IE., 1m LINE, 1m GAP, 1m LINE)
2. USE (1) TO DENOTE PAVEMENT MARKING
3. LANE MARKING DIMENSIONS ARE CENTRELINE TO CENTRELINE OR EDGE OF ASPHALT TO CENTRELINE.
4. GREEN SURFACE TREATMENT, ZEBRA CROSSING MARKINGS AND STOP BARS REQUIRE ANTI-SKID MATERIAL RATED AT 50BPN TO 65BPN.
5. REFER TO TRAFFIC SIGNAL PLANS FOR ADDITIONAL PAVEMENT MARKING INFORMATION AND DETAILS.

PROPOSED YIELD TO PEDESTRIAN LINE (AS PER BOOK 15)

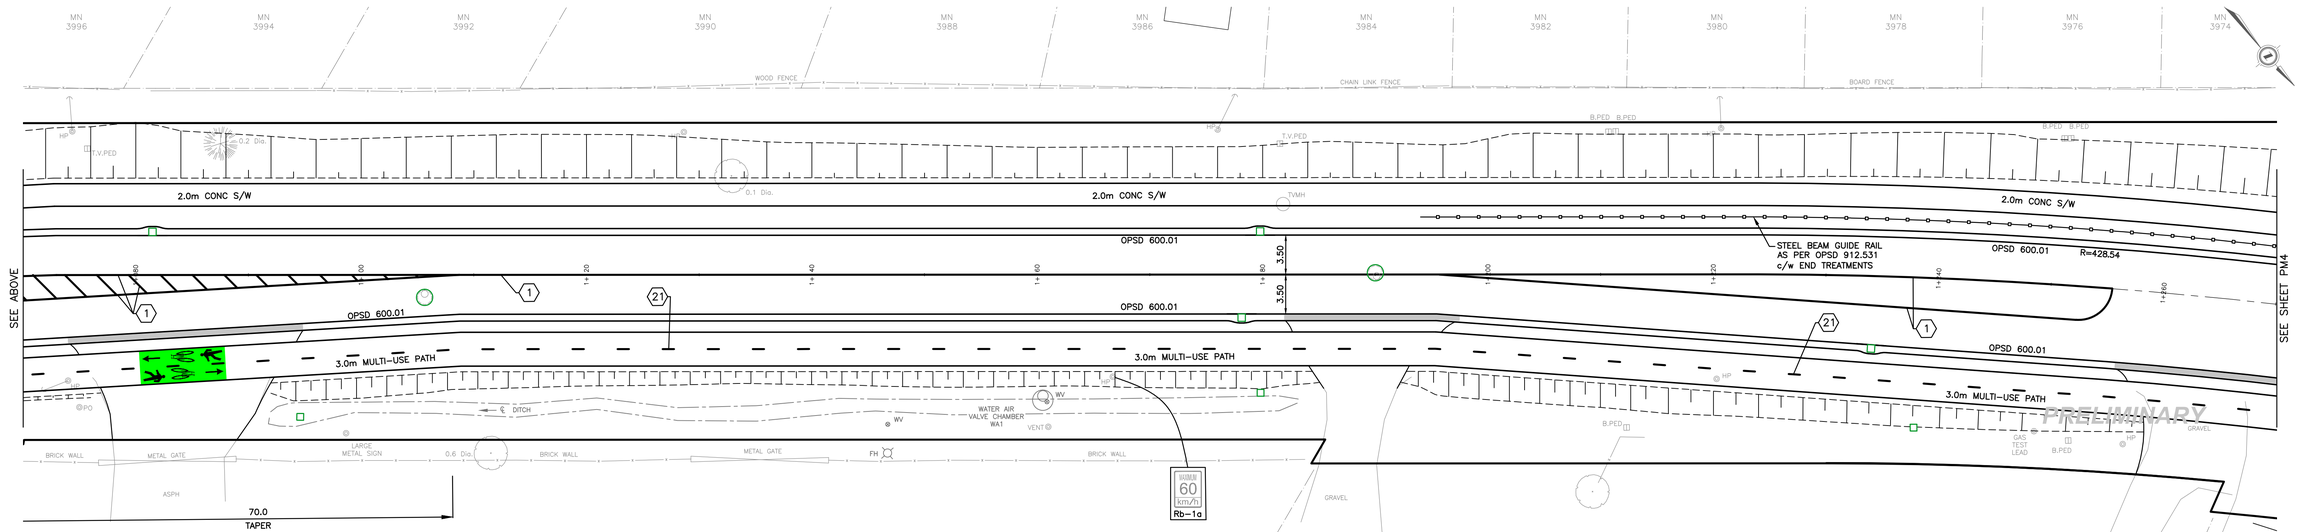

FUTURE DEVELOPMENT MN 3810 & 3814
SITE PLAN – SHARED ACCESS WITH TRICAR

EXISTING SERVICES	DRAWING #, SOURCE	DATE	AS CONSTRUCTED SERVICES	COMPLETION

DETAILS	
DESIGN	RDM/JDT
DRAWN BY	JDT
CHECKED	DCC
APPROVED	
DATE	APR. 2023

No.	REVISIONS	DATE	CONSULTANT
1.	ISSUED FOR 50% REVIEW	APR-2023	AECOM

CONSULTANT OR DIVISION

AECOM
London, Ontario
519.673.0510

THIS DRAWING HAS BEEN PREPARED FOR USE OF AECOM'S CLIENT AND MAY NOT BE USED, REPRODUCED OR RELIED UPON BY THIRD PARTIES, EXCEPT AS AGREED BY AECOM AND ITS CLIENT, AS REQUIRED BY LAW OR FOR USE BY GOVERNMENTAL REVIEWING AGENCIES AECOM ACCEPTS NO RESPONSIBILITY, AND DENIES ANY LIABILITY WHATSOEVER, TO ANY PARTY THAT MODIFIES THIS DRAWING WITHOUT AECOM'S EXPRESS WRITTEN CONSENT. DO NOT SCALE THIS DOCUMENT. ALL MEASUREMENTS MUST BE OBTAINED FROM STATED DIMENSIONS.

ENGINEER'S STAMP

London CANADA
CORPORATION OF THE CITY OF LONDON


SCALE
HORIZONTAL – 1:250
2.5 0 5m

COLONEL TALBOT ROAD
TWO LANE UPGRADE

PAVEMENT MARKINGS PLAN

FROM STA 0+870 TO STA 1+270

PROJECT No.	SHEET No.	PLAN FILE No.
60684442	PM3	

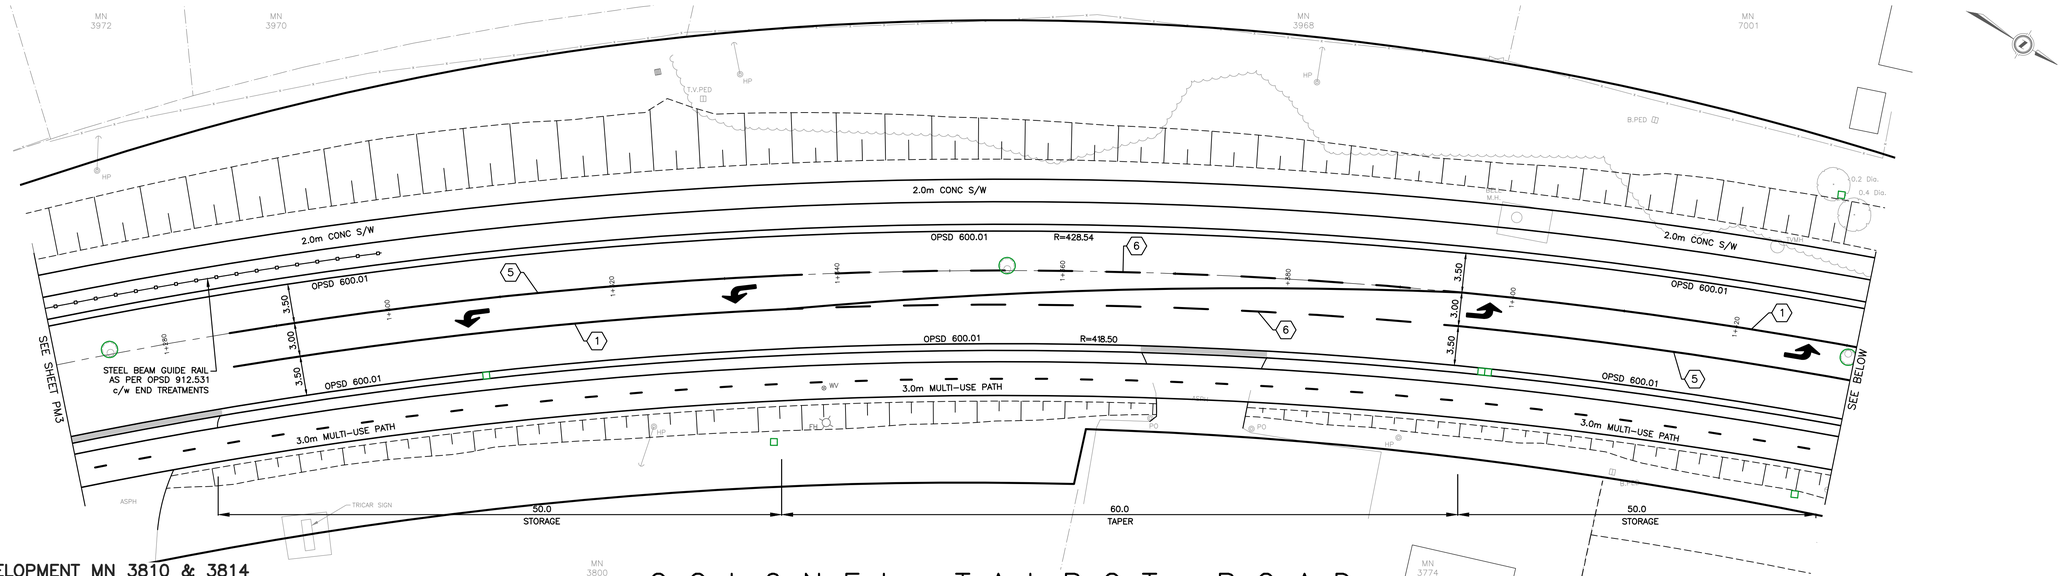

FUTURE DEVELOPMENT MN 3810 & 3814
SITE PLAN – SHARED ACCESS WITH TRICAR

C O L O N E L T A L B O T R O A D

LINE MARKING LEGEND

1	SOLID YELLOW, 10cm	15	SOLID WHITE, 60cm
3	333 BROKEN YELLOW, 10cm	16	SOLID WHITE, 40cm
5	SOLID WHITE, 10cm	17	SOLID WHITE, 10cm CROSSWALK
6	333 BROKEN WHITE, 10cm	18	SOLID WHITE, 20cm CROSSWALK
7	363 BROKEN WHITE, 10cm	19	ELEPHANTS FEET, 40cm CROSSRIDE
10	111 BROKEN WHITE, 10cm	21	131 BROKEN YELLOW, 10cm

20 VARIOUS SYMBOLS

PROPOSED TURN ARROW


PROPOSED SHARROW c/w GREEN SURFACE TREATMENT

PROPOSED MULTI-USE PATHWAY MARKINGS

NOTES:

1. 111, DENOTES PAVEMENT MARKING SPACING (IE., 1m LINE, 1m GAP, 1m LINE)
2. USE (1) TO DENOTE PAVEMENT MARKING
3. LANE MARKING DIMENSIONS ARE CENTRELINE TO CENTRELINE OR EDGE OF ASPHALT TO CENTRELINE.
4. GREEN SURFACE TREATMENT, ZEBRA CROSSING MARKINGS AND STOP BARS REQUIRE ANTI-SKID MATERIAL RATED AT 50BPN TO 65BPN.
5. REFER TO TRAFFIC SIGNAL PLANS FOR ADDITIONAL PAVEMENT MARKING INFORMATION AND DETAILS.

PROPOSED YIELD TO PEDESTRIAN LINE (AS PER BOOK 15)

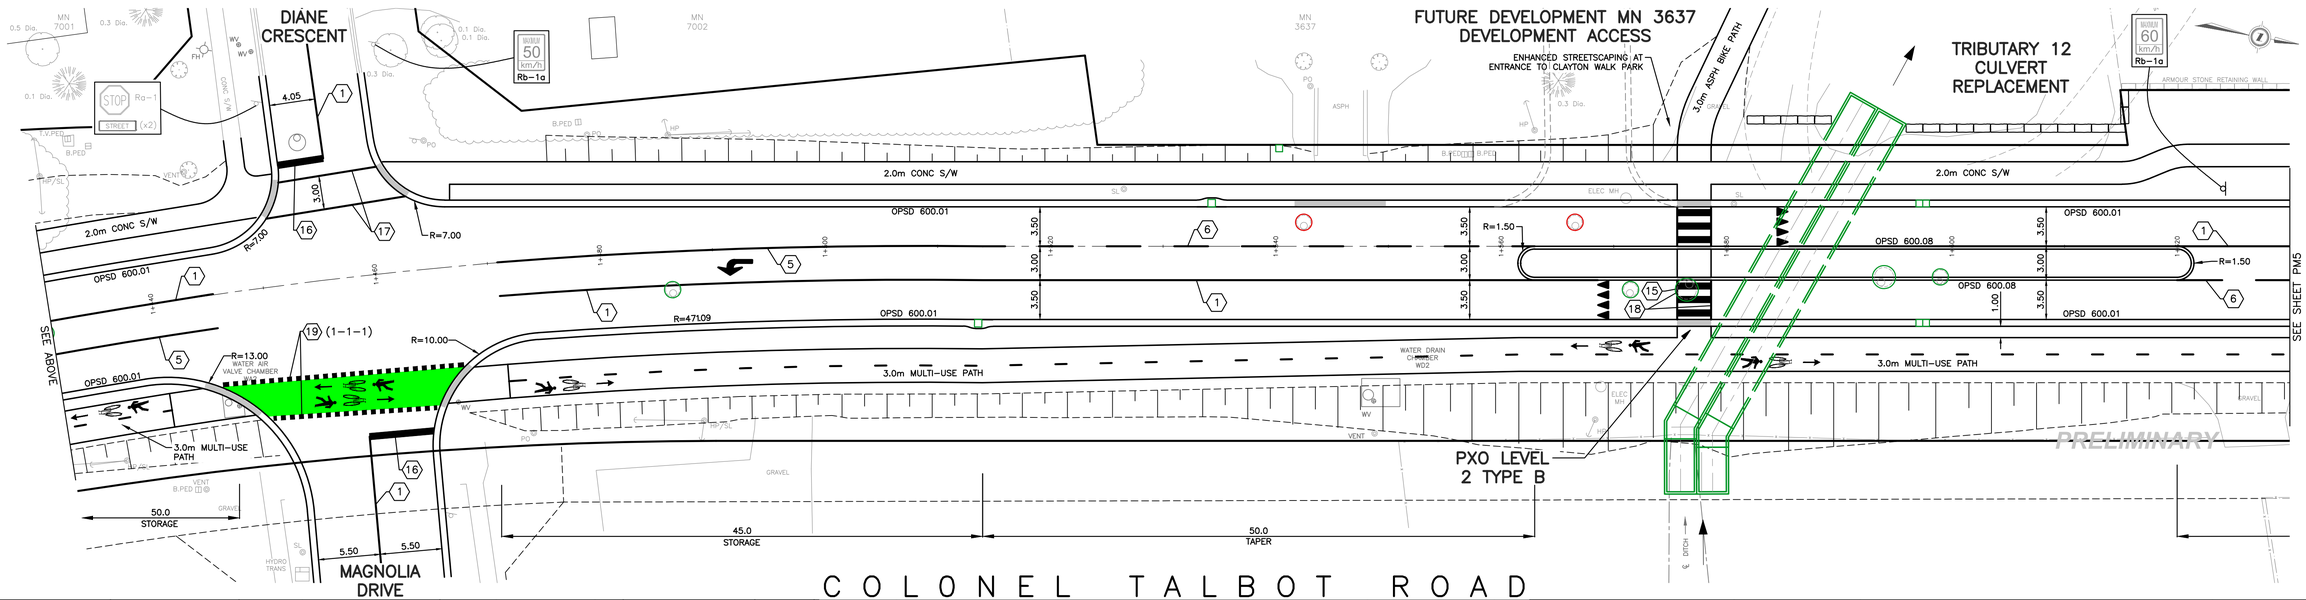

C O L O N E L T A L B O T R O A D

EXISTING SERVICES	DRAWING #, SOURCE	DATE	AS CONSTRUCTED SERVICES	COMPLETION

DETAILS		No.
DESIGN	RDM/JDT	1.
DRAWN BY	JDT	
CHECKED	DCC	
APPROVED		
DATE	APR. 2023	

REVISIONS	DATE	CONSULTANT
ISSUED FOR 50% REVIEW	APR-2023	AECOM

CONSULTANT OR DIVISION

AECOM
London, Ontario
519.673.0510

THIS DRAWING HAS BEEN PREPARED FOR USE OF AECOM'S CLIENT AND MAY NOT BE USED, REPRODUCED OR RELIED UPON BY THIRD PARTIES, EXCEPT AS AGREED BY AECOM AND ITS CLIENT, AS REQUIRED BY LAW OR FOR USE BY GOVERNMENTAL REVIEWING AGENCIES. AECOM ACCEPTS NO RESPONSIBILITY, AND DENIES ANY LIABILITY WHATSOEVER, TO ANY PARTY THAT MODIFIES THIS DRAWING WITHOUT AECOM'S EXPRESS WRITTEN CONSENT. DO NOT SCALE THIS DOCUMENT. ALL MEASUREMENTS MUST BE OBTAINED FROM STATED DIMENSIONS.

ENGINEER'S STAMP

London CANADA
CORPORATION OF THE CITY OF LONDON


SCALE
HORIZONTAL – 1:250
2.5 0 5m

COLONEL TALBOT ROAD
TWO LANE UPGRADE

PAVEMENT MARKINGS PLAN

FROM STA 1+270 TO STA 1+630

PROJECT No. 60684442
SHEET No. PM4
PLAN FILE No.

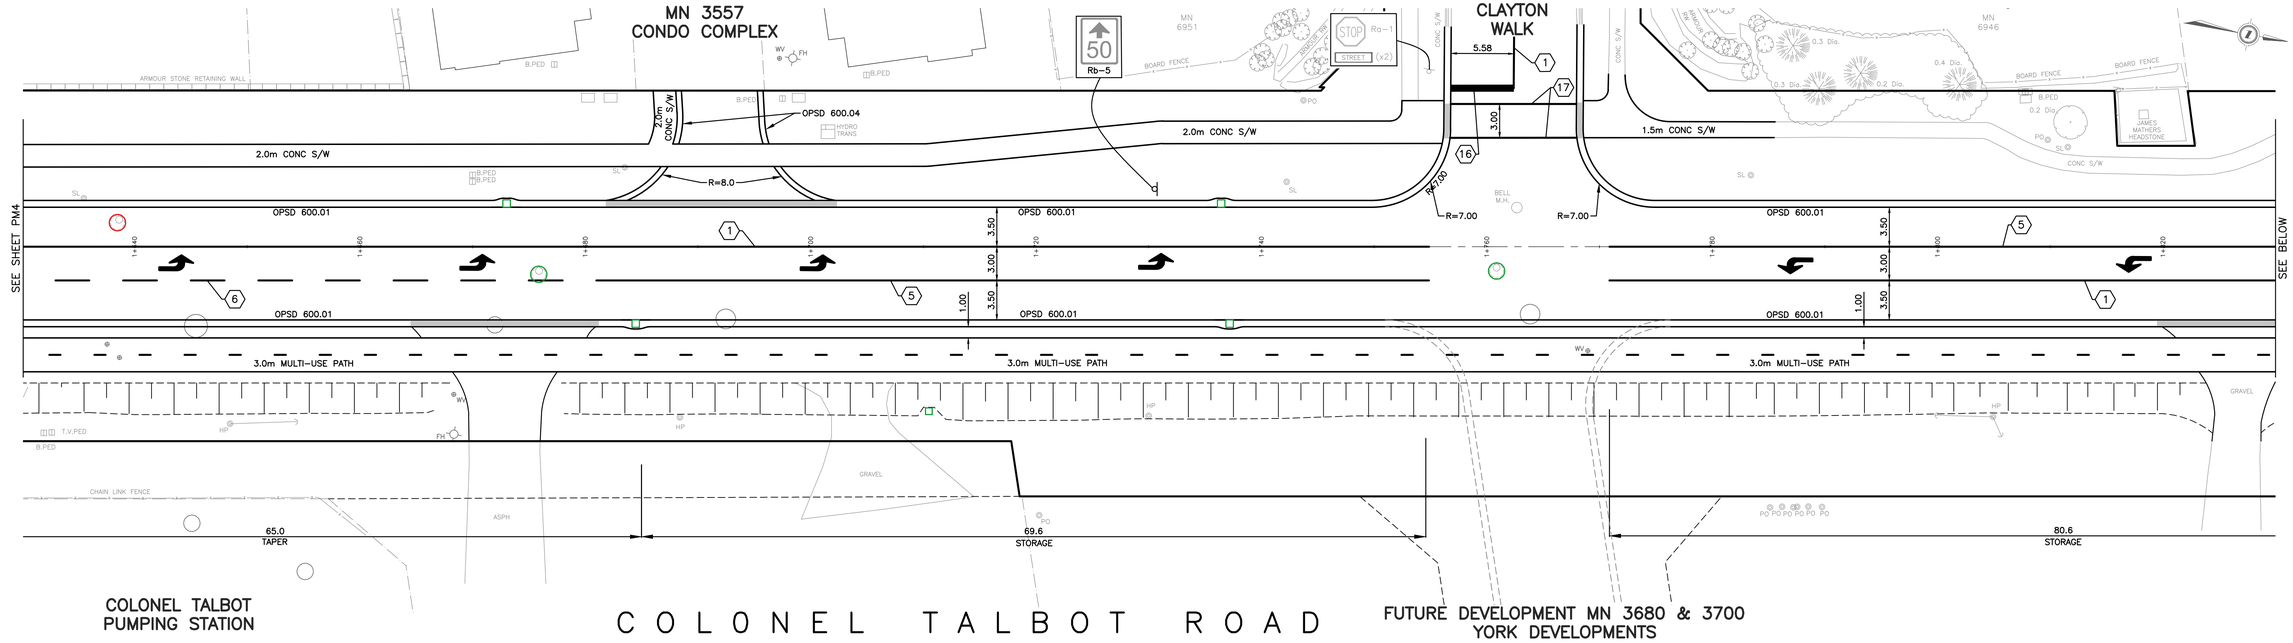

LINE MARKING LEGEND

1	SOLID YELLOW, 10cm	15	SOLID WHITE, 60cm
3	333 BROKEN YELLOW, 10cm	16	SOLID WHITE, 40cm
5	SOLID WHITE, 10cm	17	SOLID WHITE, 10cm CROSSWALK
6	333 BROKEN WHITE, 10cm	18	SOLID WHITE, 20cm CROSSWALK
7	363 BROKEN WHITE, 10cm	19	ELEPHANTS FEET, 40cm CROSSRIDE
10	111 BROKEN WHITE, 10cm	21	131 BROKEN YELLOW, 10cm

20 VARIOUS SYMBOLS

PROPOSED TURN ARROW


PROPOSED SHARROW c/w GREEN SURFACE TREATMENT

PROPOSED MULTI-USE PATHWAY MARKINGS

PROPOSED YIELD TO PEDESTRIAN LINE (AS PER BOOK 15)

NOTES:

1. 111, DENOTES PAVEMENT MARKING SPACING (IE., 1m LINE, 1m GAP, 1m LINE)
2. USE (1) TO DENOTE PAVEMENT MARKING
3. LANE MARKING DIMENSIONS ARE CENTRELINE TO CENTRELINE OR EDGE OF ASPHALT TO CENTRELINE.
4. GREEN SURFACE TREATMENT, ZEBRA CROSSING MARKINGS AND STOP BARS REQUIRE ANTI-SKID MATERIAL RATED AT 50BPN TO 65BPN.
5. REFER TO TRAFFIC SIGNAL PLANS FOR ADDITIONAL PAVEMENT MARKING INFORMATION AND DETAILS.

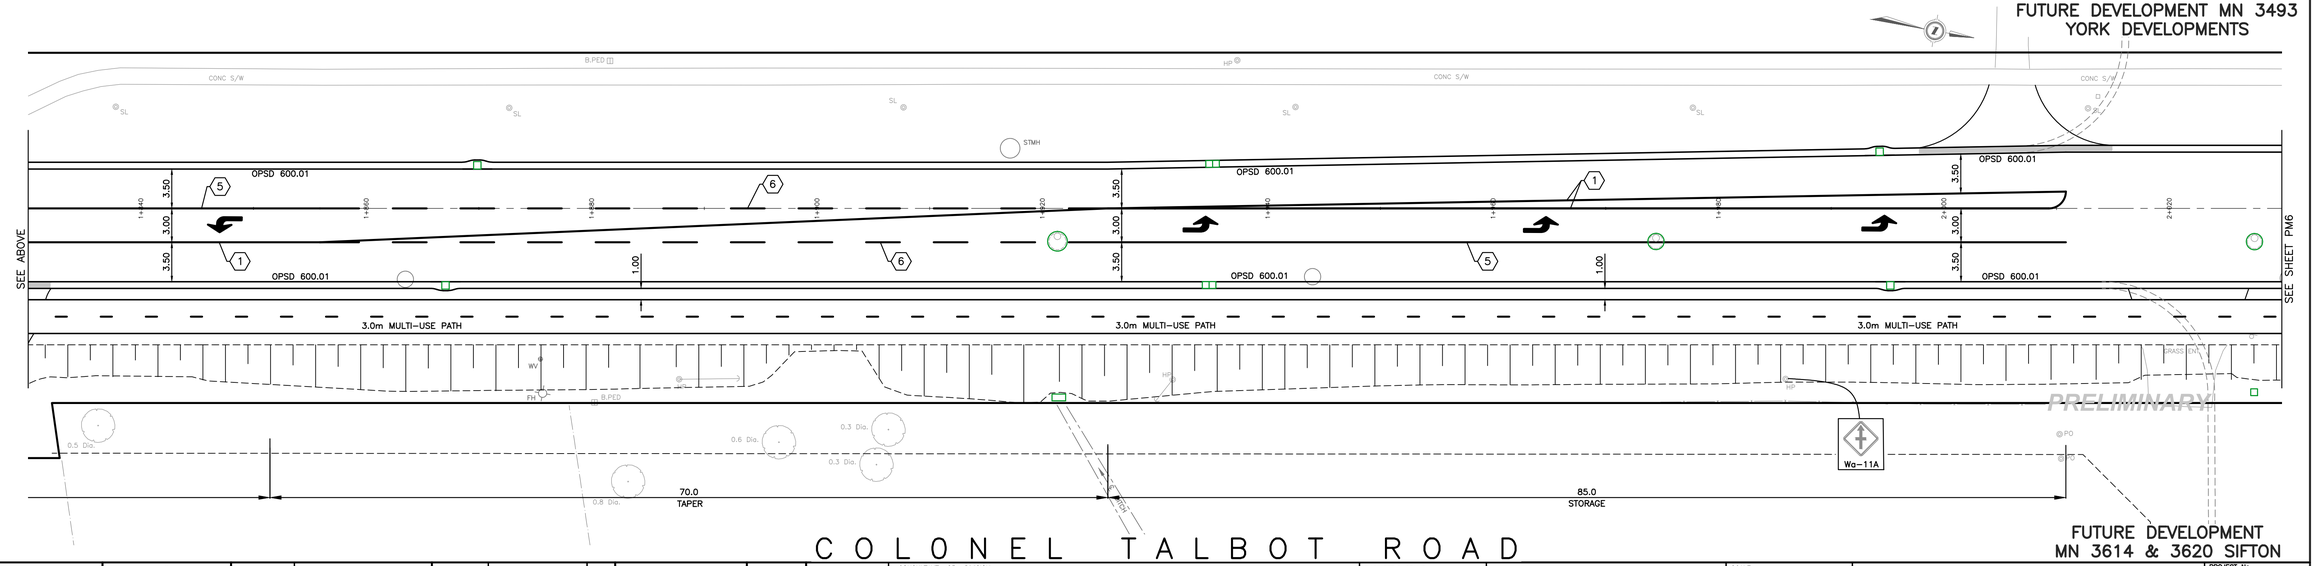

EXISTING SERVICES	DRAWING #, SOURCE	DATE	AS CONSTRUCTED SERVICES	COMPLETION

DETAILS	
DESIGN	RDM/JDT
DRAWN BY	JDT
CHECKED	DCC
APPROVED	
DATE	APR. 2023

No.	REVISIONS	DATE	CONSULTANT
1.	ISSUED FOR 50% REVIEW	APR-2023	AECOM

CONSULTANT OR DIVISION

AECOM
London, Ontario
519.673.0510

THIS DRAWING HAS BEEN PREPARED FOR USE OF AECOM'S CLIENT AND MAY NOT BE USED, REPRODUCED OR RELIED UPON BY THIRD PARTIES, EXCEPT AS AGREED BY AECOM AND ITS CLIENT, AS REQUIRED BY LAW OR FOR USE BY GOVERNMENTAL REVIEWING AGENCIES. AECOM ACCEPTS NO RESPONSIBILITY, AND DENIES ANY LIABILITY WHATSOEVER, TO ANY PARTY THAT MODIFIES THIS DRAWING WITHOUT AECOM'S EXPRESS WRITTEN CONSENT. DO NOT SCALE THIS DOCUMENT. ALL MEASUREMENTS MUST BE OBTAINED FROM STATED DIMENSIONS.

ENGINEER'S STAMP

London CANADA
CORPORATION OF THE CITY OF LONDON

SCALE
HORIZONTAL - 1:250
2.5 0 5m

COLONEL TALBOT ROAD
TWO LANE UPGRADE

PAVEMENT MARKINGS PLAN


FROM STA 1+630 TO STA 2+030

PROJECT No. 60684442

SHEET No. PM5

PLAN FILE No.

FUTURE DEVELOPMENT MN 3493
YORK DEVELOPMENTS

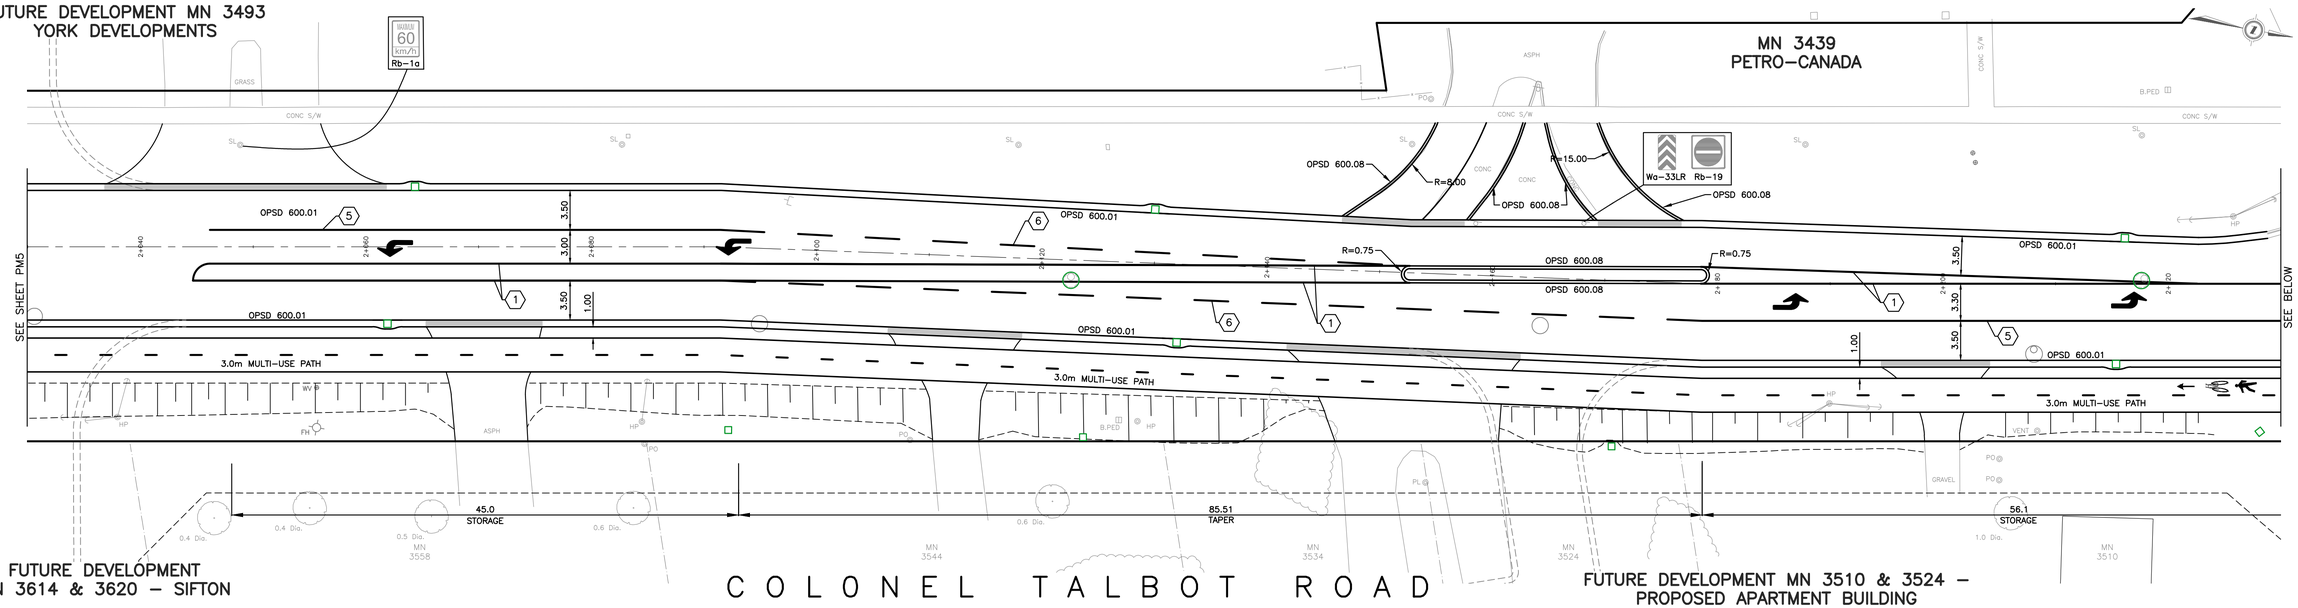

FUTURE DEVELOPMENT
MN 3614 & 3620 – SIFTON

C O L O N E L T A L B O T R O A D

FUTURE DEVELOPMENT MN 3510 & 3524 –
PROPOSED APARTMENT BUILDING

LINE MARKING LEGEND

1	SOLID YELLOW, 10cm	15	SOLID WHITE, 60cm
3	333 BROKEN YELLOW, 10cm	16	SOLID WHITE, 40cm
5	SOLID WHITE, 10cm	17	SOLID WHITE, 10cm CROSSWALK
6	333 BROKEN WHITE, 10cm	18	SOLID WHITE, 20cm CROSSWALK
7	363 BROKEN WHITE, 10cm	19	ELEPHANTS FEET, 40cm CROSSRIDE
10	111 BROKEN WHITE, 10cm	21	131 BROKEN YELLOW, 10cm

20 VARIOUS SYMBOLS

PROPOSED TURN ARROW


PROPOSED SHARROW c/w GREEN SURFACE TREATMENT

PROPOSED MULTI-USE PATHWAY MARKINGS

NOTES:

1. 111, DENOTES PAVEMENT MARKING SPACING (IE., 1m LINE, 1m GAP, 1m LINE)
2. USE (1) TO DENOTE PAVEMENT MARKING
3. LANE MARKING DIMENSIONS ARE CENTRELINE TO CENTRELINE OR EDGE OF ASPHALT TO CENTRELINE.
4. GREEN SURFACE TREATMENT, ZEBRA CROSSING MARKINGS AND STOP BARS REQUIRE ANTI-SKID MATERIAL RATED AT 50BPN TO 65BPN.
5. REFER TO TRAFFIC SIGNAL PLANS FOR ADDITIONAL PAVEMENT MARKING INFORMATION AND DETAILS.

PROPOSED YIELD TO PEDESTRIAN LINE (AS PER BOOK 15)

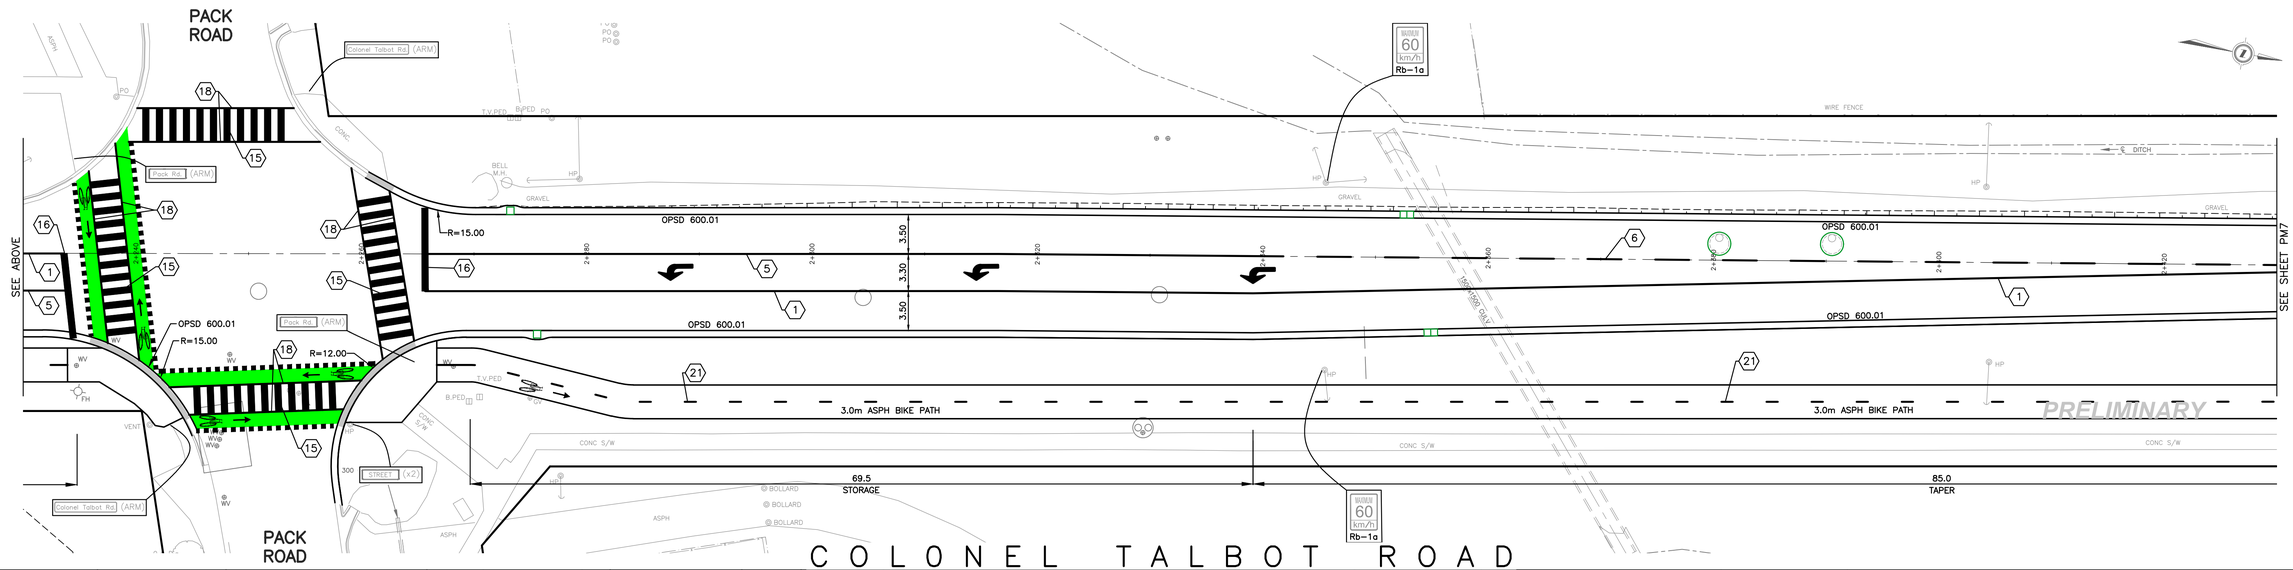

PRELIMINARY

C O L O N E L T A L B O T R O A D

EXISTING SERVICES	DRAWING #, SOURCE	DATE	AS CONSTRUCTED SERVICES	COMPLETION

DETAILS		No.	REVISIONS	DATE	CONSULTANT
DESIGN	RDM/JDT	1.	ISSUED FOR 50% REVIEW	APR-2023	AECOM
DRAWN BY	JDT				
CHECKED	DCC				
APPROVED					
DATE	APR. 2023				

CONSULTANT OR DIVISION

AECOM
London, Ontario
519.673.0510

THIS DRAWING HAS BEEN PREPARED FOR USE OF AECOM'S CLIENT AND MAY NOT BE USED, REPRODUCED OR RELIED UPON BY THIRD PARTIES, EXCEPT AS AGREED BY AECOM AND ITS CLIENT, AS REQUIRED BY LAW OR FOR USE BY GOVERNMENTAL REVIEWING AGENCIES. AECOM ACCEPTS NO RESPONSIBILITY, AND DENIES ANY LIABILITY WHATSOEVER, TO ANY PARTY THAT MODIFIES THIS DRAWING WITHOUT AECOM'S EXPRESS WRITTEN CONSENT. DO NOT SCALE THIS DOCUMENT. ALL MEASUREMENTS MUST BE OBTAINED FROM STATED DIMENSIONS.

ENGINEER'S STAMP

London CANADA
CORPORATION OF THE CITY OF LONDON


SCALE
HORIZONTAL – 1:250
2.5 0 5m

COLONEL TALBOT ROAD
TWO LANE UPGRADE

PAVEMENT MARKINGS PLAN

FROM STA 2+030 TO STA 2+430

PROJECT No. 60684442
SHEET No. PM6
PLAN FILE No.

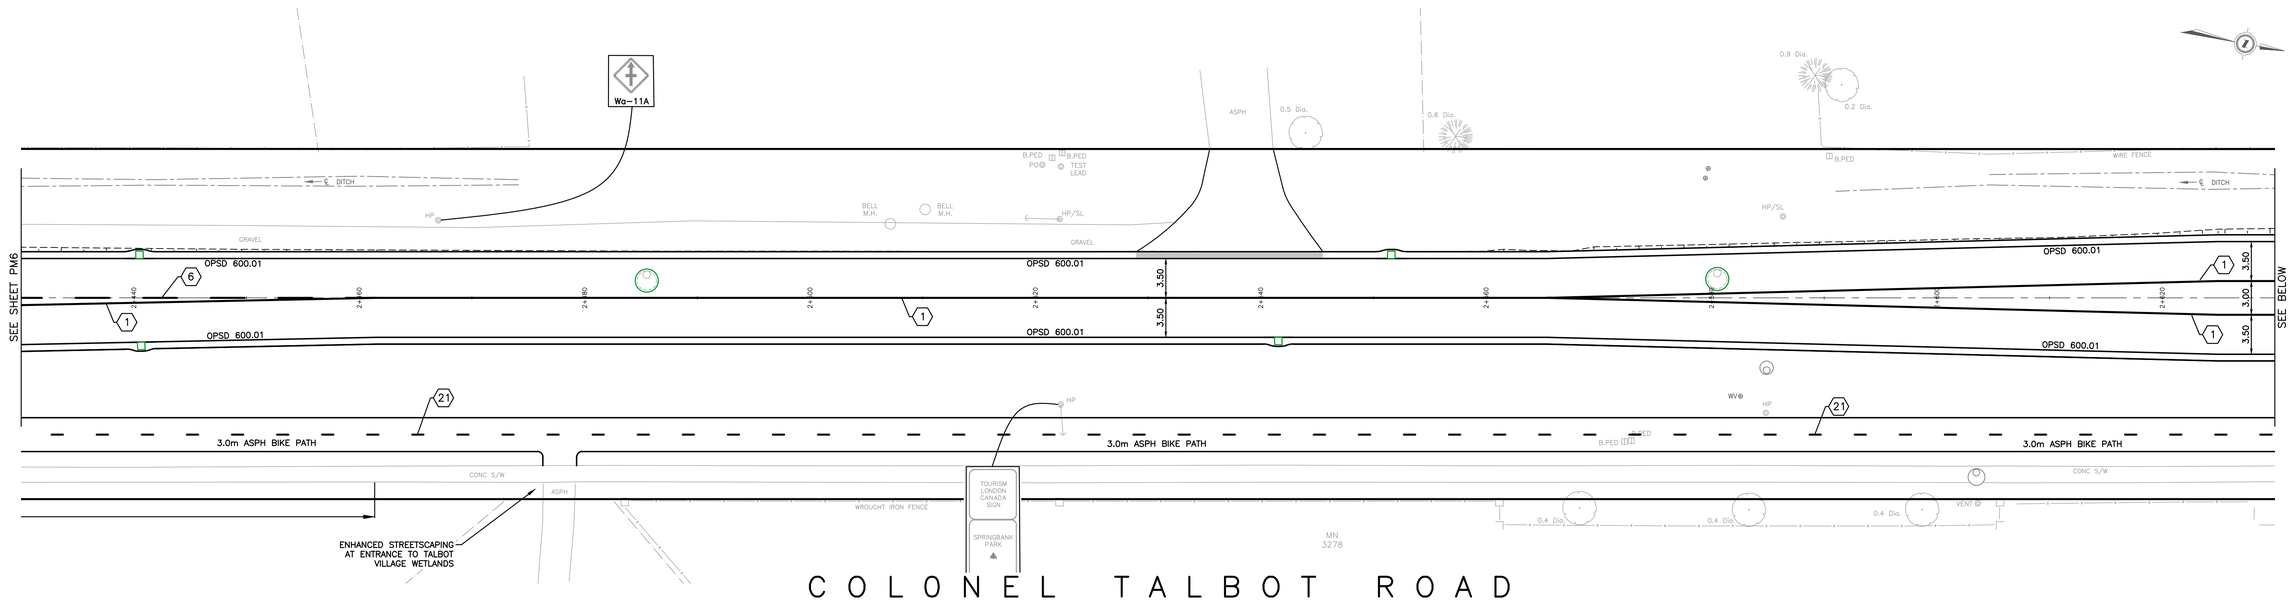

C O L O N E L T A L B O T R O A D

LINE MARKING LEGEND

1	SOLID YELLOW, 10cm	15	SOLID WHITE, 60cm
3	333 BROKEN YELLOW, 10cm	16	SOLID WHITE, 40cm
5	SOLID WHITE, 10cm	17	SOLID WHITE, 10cm CROSSWALK
6	333 BROKEN WHITE, 10cm	18	SOLID WHITE, 20cm CROSSWALK
7	363 BROKEN WHITE, 10cm	19	ELEPHANTS FEET, 40cm CROSSRIDE
10	111 BROKEN WHITE, 10cm	21	131 BROKEN YELLOW, 10cm

20 VARIOUS SYMBOLS

PROPOSED TURN ARROW


PROPOSED SHARROW c/w GREEN SURFACE TREATMENT

PROPOSED MULTI-USE PATHWAY MARKINGS

PROPOSED YIELD TO PEDESTRIAN LINE (AS PER BOOK 15)

NOTES:

1. 111, DENOTES PAVEMENT MARKING SPACING (IE., 1m LINE, 1m GAP, 1m LINE)
2. USE (1) TO DENOTE PAVEMENT MARKING
3. LANE MARKING DIMENSIONS ARE CENTRELINE TO CENTRELINE OR EDGE OF ASPHALT TO CENTRELINE.
4. GREEN SURFACE TREATMENT, ZEBRA CROSSING MARKINGS AND STOP BARS REQUIRE ANTI-SKID MATERIAL RATED AT 50BPN TO 65BPN.
5. REFER TO TRAFFIC SIGNAL PLANS FOR ADDITIONAL PAVEMENT MARKING INFORMATION AND DETAILS.

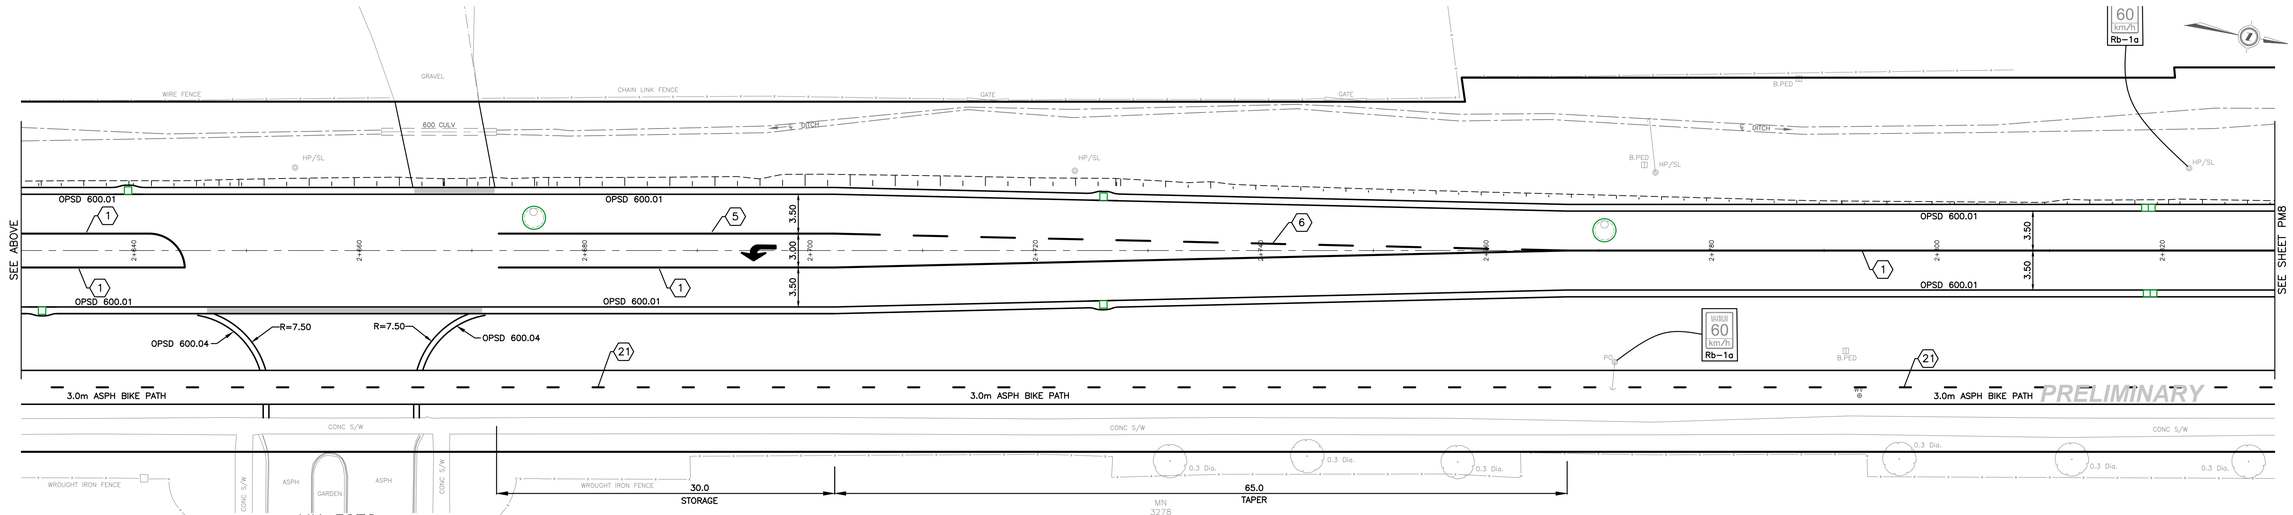

C O L O N E L T A L B O T R O A D

MN 3278
PROMENADE AT TALBOT VILLAGE

EXISTING SERVICES	DRAWING #, SOURCE	DATE	AS CONSTRUCTED SERVICES	COMPLETION

DETAILS		No.	REVISIONS	DATE	CONSULTANT
DESIGN	RDM/JDT	1.	ISSUED FOR 50% REVIEW	APR-2023	AECOM
DRAWN BY	JDT				
CHECKED	DCC				
APPROVED					
DATE	APR. 2023				

CONSULTANT OR DIVISION

AECOM
London, Ontario
519.673.0510

THIS DRAWING HAS BEEN PREPARED FOR USE OF AECOM'S CLIENT AND MAY NOT BE USED, REPRODUCED OR RELIED UPON BY THIRD PARTIES, EXCEPT AS AGREED BY AECOM AND ITS CLIENT, AS REQUIRED BY LAW OR FOR USE BY GOVERNMENTAL REVIEWING AGENCIES. AECOM ACCEPTS NO RESPONSIBILITY, AND DENIES ANY LIABILITY WHATSOEVER, TO ANY PARTY THAT MODIFIES THIS DRAWING WITHOUT AECOM'S EXPRESS WRITTEN CONSENT. DO NOT SCALE THIS DOCUMENT. ALL MEASUREMENTS MUST BE OBTAINED FROM STATED DIMENSIONS.

ENGINEER'S STAMP

London CANADA
CORPORATION OF THE CITY OF LONDON


SCALE
HORIZONTAL - 1:250
2.5 0 5m

COLONEL TALBOT ROAD
TWO LANE UPGRADE

PAVEMENT MARKINGS PLAN

FROM STA 2+430 TO STA 2+830

PROJECT No. 60684442
SHEET No. PM7
PLAN FILE No.

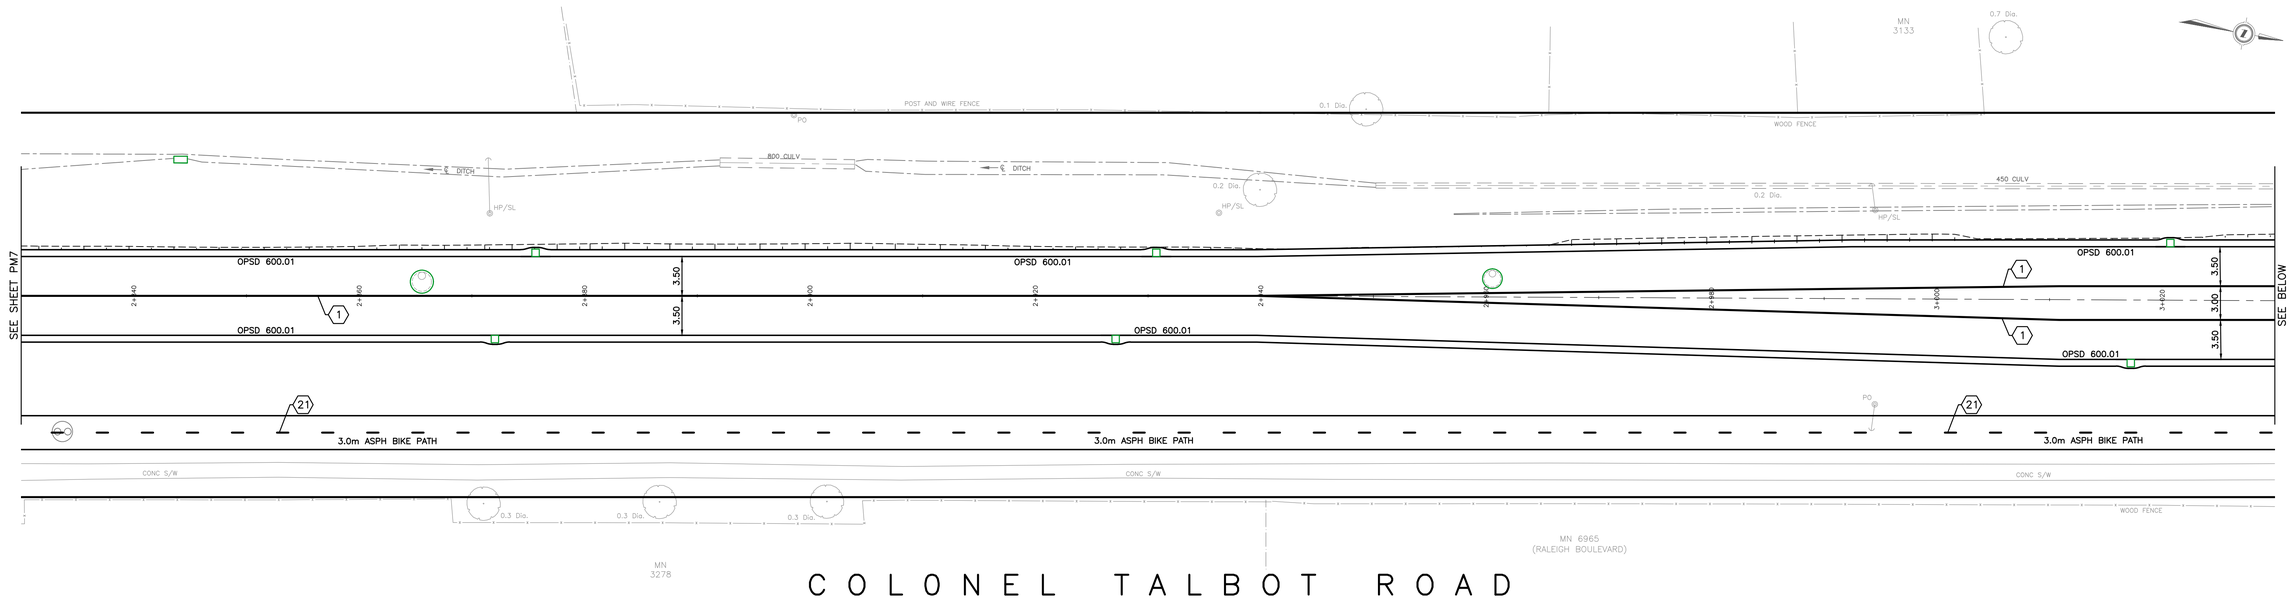

COLONEL TALBOT ROAD

LINE MARKING LEGEND

1	SOLID YELLOW, 10cm	15	SOLID WHITE, 60cm
3	333 BROKEN YELLOW, 10cm	16	SOLID WHITE, 40cm
5	SOLID WHITE, 10cm	17	SOLID WHITE, 10cm CROSSWALK
6	333 BROKEN WHITE, 10cm	18	SOLID WHITE, 20cm CROSSWALK
7	363 BROKEN WHITE, 10cm	19	ELEPHANTS FEET, 40cm CROSSRIDE
10	111 BROKEN WHITE, 10cm	21	131 BROKEN YELLOW, 10cm

20 VARIOUS SYMBOLS

PROPOSED TURN ARROW


PROPOSED SHARROW c/w GREEN SURFACE TREATMENT

PROPOSED MULTI-USE PATHWAY MARKINGS

NOTES:

1. 111, DENOTES PAVEMENT MARKING SPACING (IE., 1m LINE, 1m GAP, 1m LINE)
2. USE (1) TO DENOTE PAVEMENT MARKING
3. LANE MARKING DIMENSIONS ARE CENTRELINE TO CENTRELINE OR EDGE OF ASPHALT TO CENTRELINE.
4. GREEN SURFACE TREATMENT, ZEBRA CROSSING MARKINGS AND STOP BARS REQUIRE ANTI-SKID MATERIAL RATED AT 50BPN TO 65BPN.
5. REFER TO TRAFFIC SIGNAL PLANS FOR ADDITIONAL PAVEMENT MARKING INFORMATION AND DETAILS.

PROPOSED YIELD TO PEDESTRIAN LINE (AS PER BOOK 15)

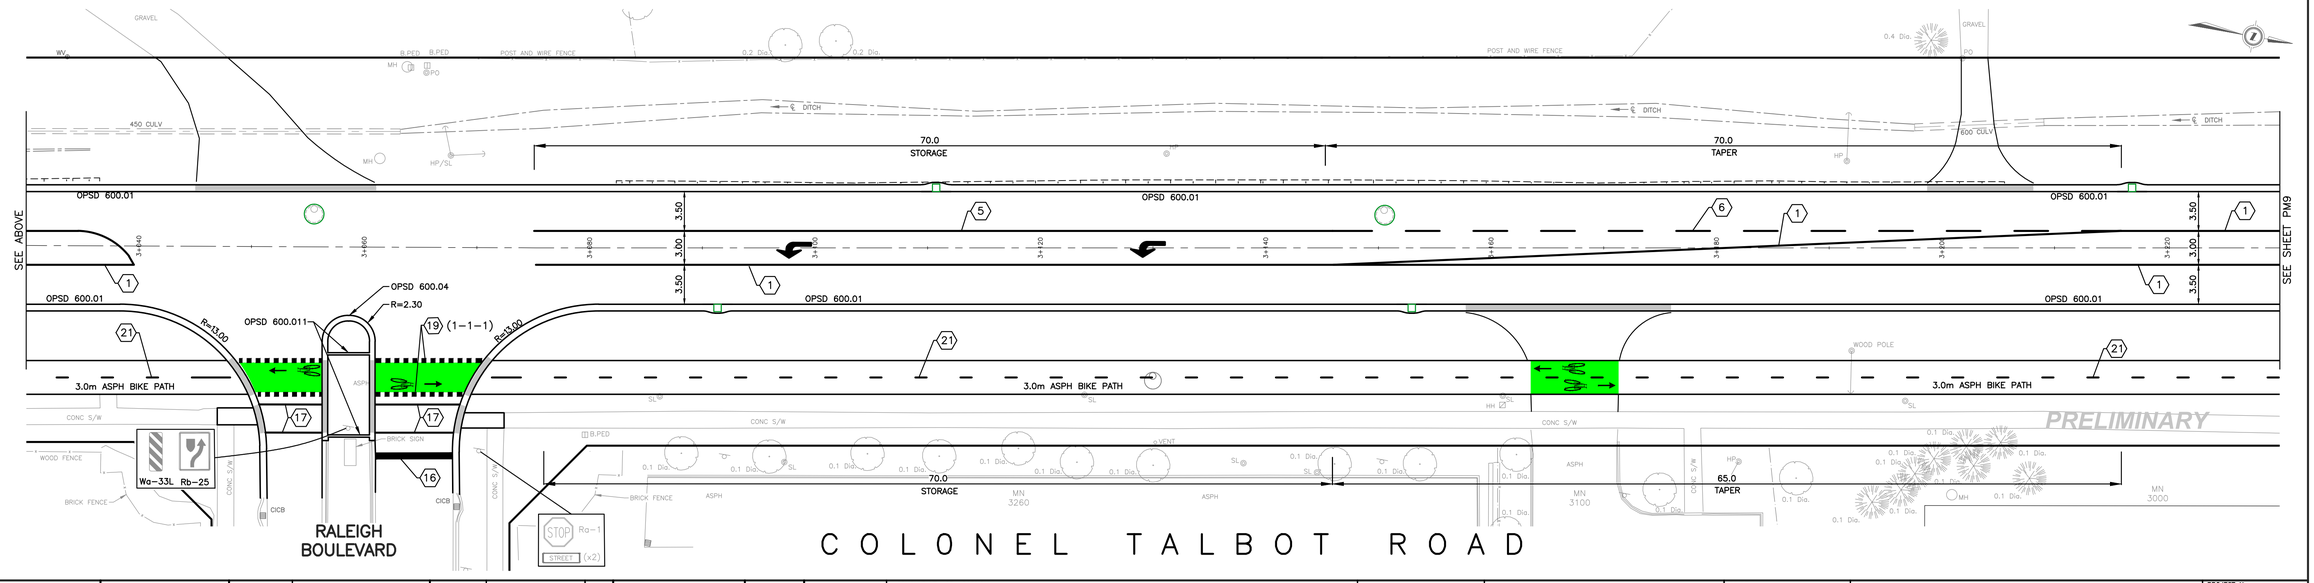

COLONEL TALBOT ROAD

EXISTING SERVICES	DRAWING #, SOURCE	DATE	AS CONSTRUCTED SERVICES	COMPLETION

DETAILS	
DESIGN	RDM/JDT
DRAWN BY	JDT
CHECKED	DCC
APPROVED	
DATE	APR. 2023

No.	REVISIONS	DATE	CONSULTANT
1.	ISSUED FOR 50% REVIEW	APR-2023	AECOM

CONSULTANT OR DIVISION

AECOM
London, Ontario
519.673.0510

THIS DRAWING HAS BEEN PREPARED FOR USE OF AECOM'S CLIENT AND MAY NOT BE USED, REPRODUCED OR RELIED UPON BY THIRD PARTIES, EXCEPT AS AGREED BY AECOM AND ITS CLIENT, AS REQUIRED BY LAW OR FOR USE BY GOVERNMENTAL REVIEWING AGENCIES. AECOM ACCEPTS NO RESPONSIBILITY, AND DENIES ANY LIABILITY WHATSOEVER, TO ANY PARTY THAT MODIFIES THIS DRAWING WITHOUT AECOM'S EXPRESS WRITTEN CONSENT. DO NOT SCALE THIS DOCUMENT. ALL MEASUREMENTS MUST BE OBTAINED FROM STATED DIMENSIONS.

ENGINEER'S STAMP

London CANADA
CORPORATION OF THE CITY OF LONDON


SCALE
HORIZONTAL-1:250
2.5 0 5m

COLONEL TALBOT ROAD
TWO LANE UPGRADE

PAVEMENT MARKINGS PLAN

FROM STA 2+830 TO STA 3+230

PROJECT No. 60684442
SHEET No. PM8
PLAN FILE No.

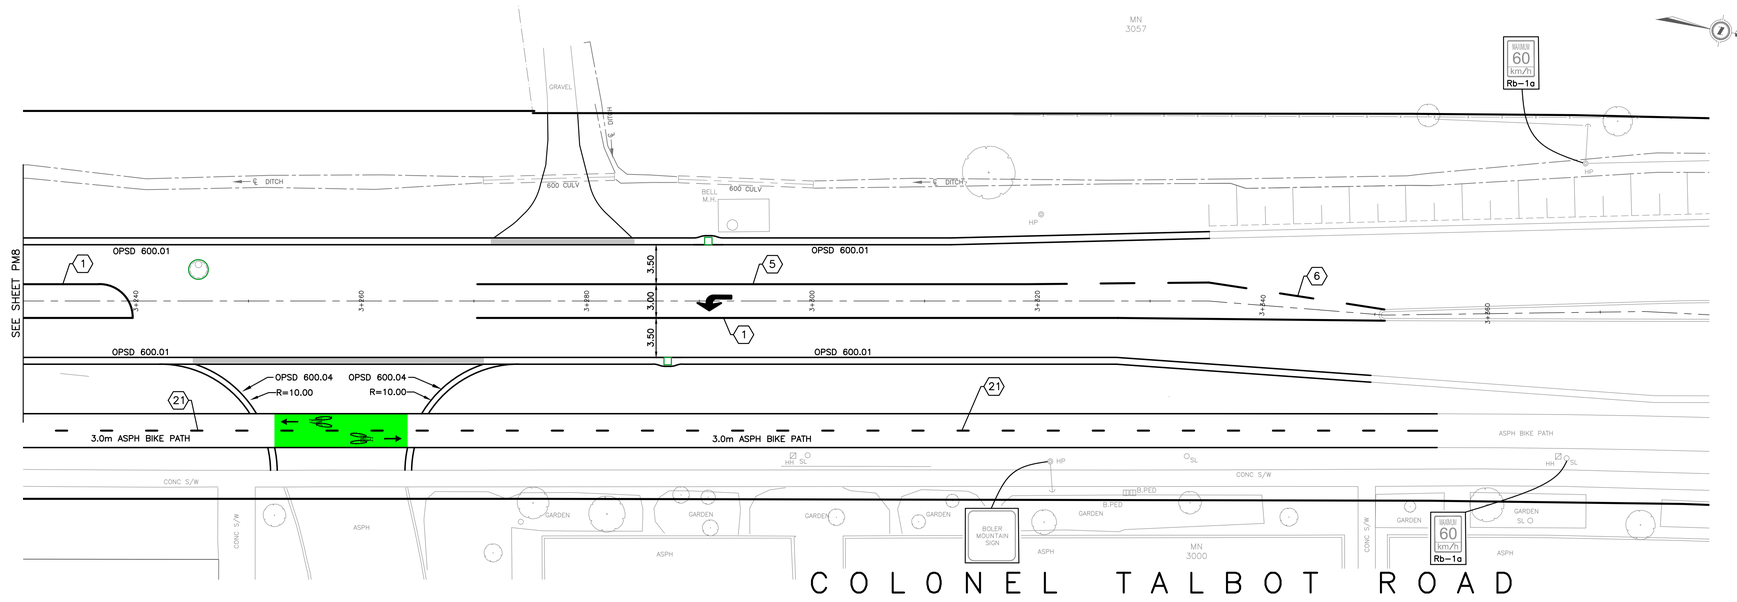

LINE MARKING LEGEND

1	SOLID YELLOW, 10cm	15	SOLID WHITE, 60cm
3	333 BROKEN YELLOW, 10cm	16	SOLID WHITE, 40cm
5	SOLID WHITE, 10cm	17	SOLID WHITE, 10cm CROSSWALK
6	333 BROKEN WHITE, 10cm	18	SOLID WHITE, 20cm CROSSWALK
7	363 BROKEN WHITE, 10cm	19	ELEPHANTS FEET, 40cm CROSSRIDE
10	111 BROKEN WHITE, 10cm	21	131 BROKEN YELLOW, 10cm

20 VARIOUS SYMBOLS

PROPOSED TURN ARROW

PROPOSED SHARROW c/w GREEN SURFACE TREATMENT

PROPOSED MULTI-USE PATHWAY MARKINGS

NOTES:

1. 111, DENOTES PAVEMENT MARKING SPACING (IE., 1m LINE, 1m GAP, 1m LINE)
2. USE (1) TO DENOTE PAVEMENT MARKING
3. LANE MARKING DIMENSIONS ARE CENTRELINE TO CENTRELINE OR EDGE OF ASPHALT TO CENTRELINE.
4. GREEN SURFACE TREATMENT, ZEBRA CROSSING MARKINGS AND STOP BARS REQUIRE ANTI-SKID MATERIAL RATED AT 50BPN TO 65BPN.
5. REFER TO TRAFFIC SIGNAL PLANS FOR ADDITIONAL PAVEMENT MARKING INFORMATION AND DETAILS.

▼▼▼▼▼▼▼▼ PROPOSED YIELD TO PEDESTRIAN LINE (AS PER BOOK 15)

PRELIMINARY

EXISTING SERVICES	DRAWING #, SOURCE	DATE	AS CONSTRUCTED SERVICES	COMPLETION	DETAILS	No.	REVISIONS	DATE	CONSULTANT
					DESIGN RDM/JDT	1.	ISSUED FOR 50% REVIEW	APR-2023	AECOM
					DRAWN BY JDT				
					CHECKED DCC				
					APPROVED				
					DATE APR. 2023				

CONSULTANT OR DIVISION

AECOM
London, Ontario
519.673.0510

THIS DRAWING HAS BEEN PREPARED FOR USE OF AECOM'S CLIENT AND MAY NOT BE USED, REPRODUCED OR RELIED UPON BY THIRD PARTIES, EXCEPT AS AGREED BY AECOM AND ITS CLIENT, AS REQUIRED BY LAW OR FOR USE BY GOVERNMENTAL REVIEWING AGENCIES. AECOM ACCEPTS NO RESPONSIBILITY, AND DENIES ANY LIABILITY WHATSOEVER, TO ANY PARTY THAT MODIFIES THIS DRAWING WITHOUT AECOM'S EXPRESS WRITTEN CONSENT. DO NOT SCALE THIS DOCUMENT. ALL MEASUREMENTS MUST BE OBTAINED FROM STATED DIMENSIONS.

ENGINEER'S STAMP

London CANADA
CORPORATION OF THE CITY OF LONDON

SCALE
HORIZONTAL - 1:250
2.5 0 5m

COLONEL TALBOT ROAD
TWO LANE UPGRADE

PAVEMENT MARKINGS PLAN

FROM STA 3+230 TO STA 3+430

PROJECT No. 60684442
SHEET No. PM9
PLAN FILE No.