


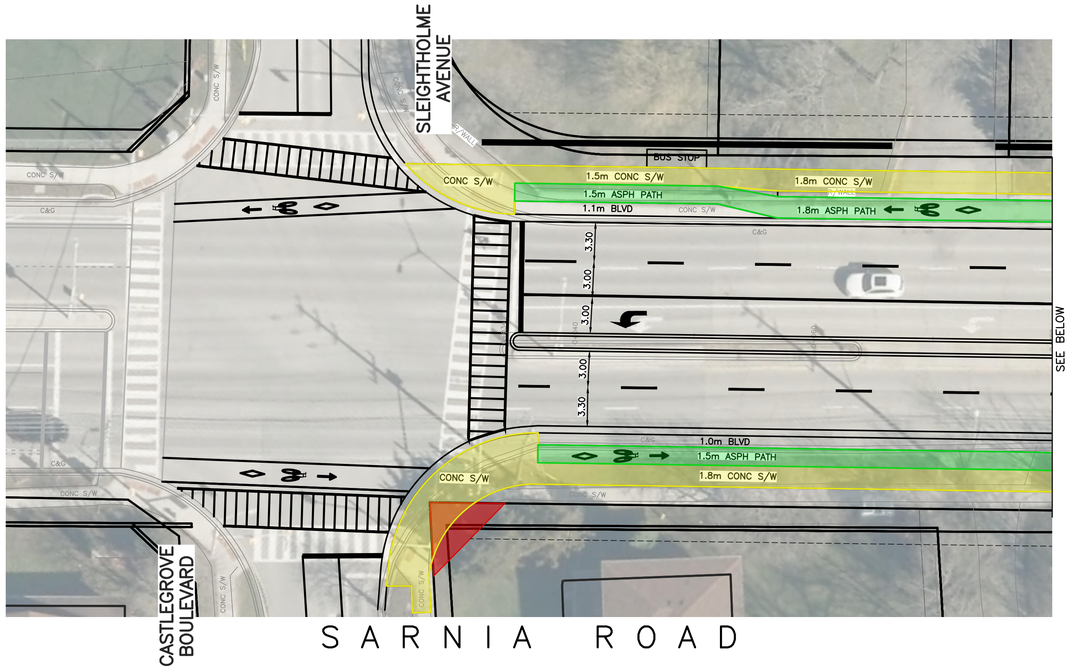

EXISTING SERVICES	DRAWING #, SOURCE	DATE	AS CONSTRUCTED SERVICES	COMPLETION

DETAILS	
DESIGN	
DRAWN BY	MDB/JMP
CHECKED	DCC
APPROVED	
DATE	OCT. 2022

No.	REVISIONS	DATE	CONSULTANT

CONSULTANT OR DIVISION

AECOM
London, Ontario
519.673.0510

THIS DRAWING HAS BEEN PREPARED FOR USE OF AECOM'S CLIENT AND MAY NOT BE USED, REPRODUCED OR RELIED UPON BY THIRD PARTIES, EXCEPT AS AGREED BY AECOM AND ITS CLIENT, AS REQUIRED BY LAW OR FOR USE BY GOVERNMENTAL REVIEWING AGENCIES. AECOM ACCEPTS NO RESPONSIBILITY, AND DENIES ANY LIABILITY WHATSOEVER, TO ANY PARTY THAT MODIFIES THIS DRAWING WITHOUT AECOM'S EXPRESS WRITTEN CONSENT. DO NOT SCALE THIS DOCUMENT. ALL MEASUREMENTS MUST BE OBTAINED FROM STATED DIMENSIONS.

ENGINEER'S STAMP

CORPORATION OF THE CITY OF LONDON
London CANADA

SCALE
HORIZONTAL – 1:250
2.5 0 5m
VERTICAL – 1:50
0.5 0 1m

WESTERN ROAD AND SARNIA ROAD / PHILIP AZIZ AVENUE IMPROVEMENTS


SARNIA ROAD


FROM CASTLEGROVE BOULEVARD TO STA 0+080

PROJECT No. 60661402

SHEET No. PM1

PLAN FILE No.

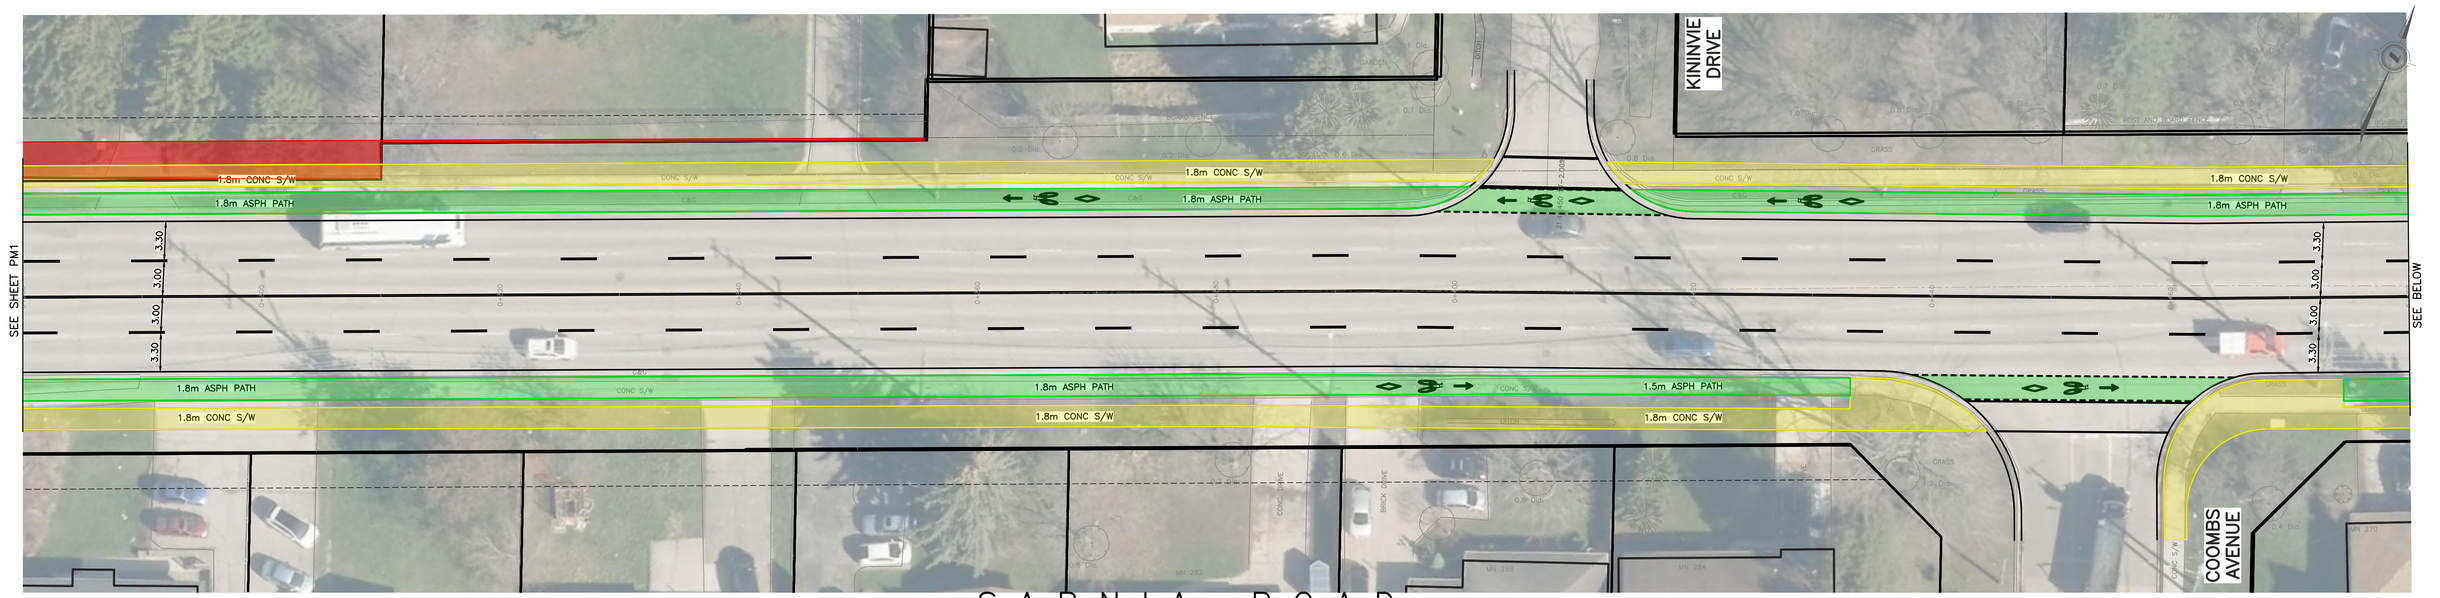

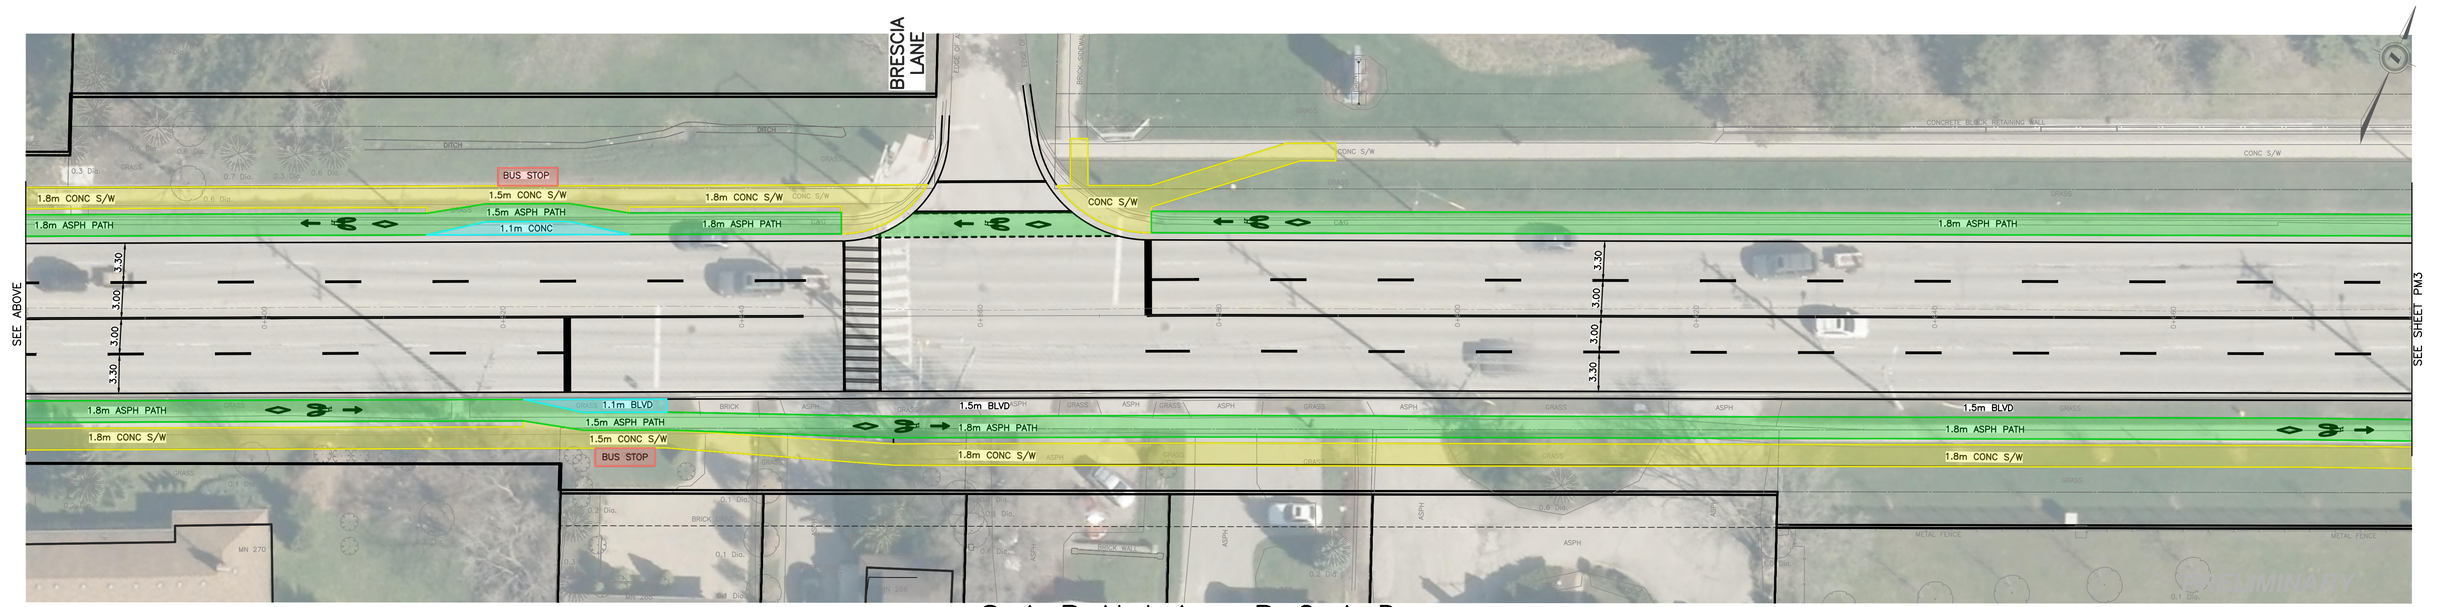

EXISTING SERVICES	DRAWING #, SOURCE	DATE	AS CONSTRUCTED SERVICES	COMPLETION

DETAILS	
DESIGN	
DRAWN BY	MDB/JMP
CHECKED	DCC
APPROVED	
DATE	OCT. 2022

No.	REVISIONS	DATE	CONSULTANT

CONSULTANT OR DIVISION

AECOM
London, Ontario
519.673.0510

THIS DRAWING HAS BEEN PREPARED FOR USE OF AECOM'S CLIENT AND MAY NOT BE USED, REPRODUCED OR RELIED UPON BY THIRD PARTIES, EXCEPT AS AGREED BY AECOM AND ITS CLIENT, AS REQUIRED BY LAW OR FOR USE BY GOVERNMENTAL REVIEWING AGENCIES. AECOM ACCEPTS NO RESPONSIBILITY, AND DENIES ANY LIABILITY WHATSOEVER, TO ANY PARTY THAT MODIFIES THIS DRAWING WITHOUT AECOM'S EXPRESS WRITTEN CONSENT. DO NOT SCALE THIS DOCUMENT. ALL MEASUREMENTS MUST BE OBTAINED FROM STATED DIMENSIONS.

ENGINEER'S STAMP

CORPORATION OF THE CITY OF LONDON
London CANADA

SCALE
HORIZONTAL – 1:250
2,5 0 5m
VERTICAL – 1:50
0,5 0 1m

WESTERN ROAD AND SARNIA ROAD / PHILIP AZIZ AVENUE IMPROVEMENTS


SARNIA ROAD

FROM STA 0+280 TO STA 0+680


PROJECT No. 60661402

SHEET No. PM2

PLAN FILE No.

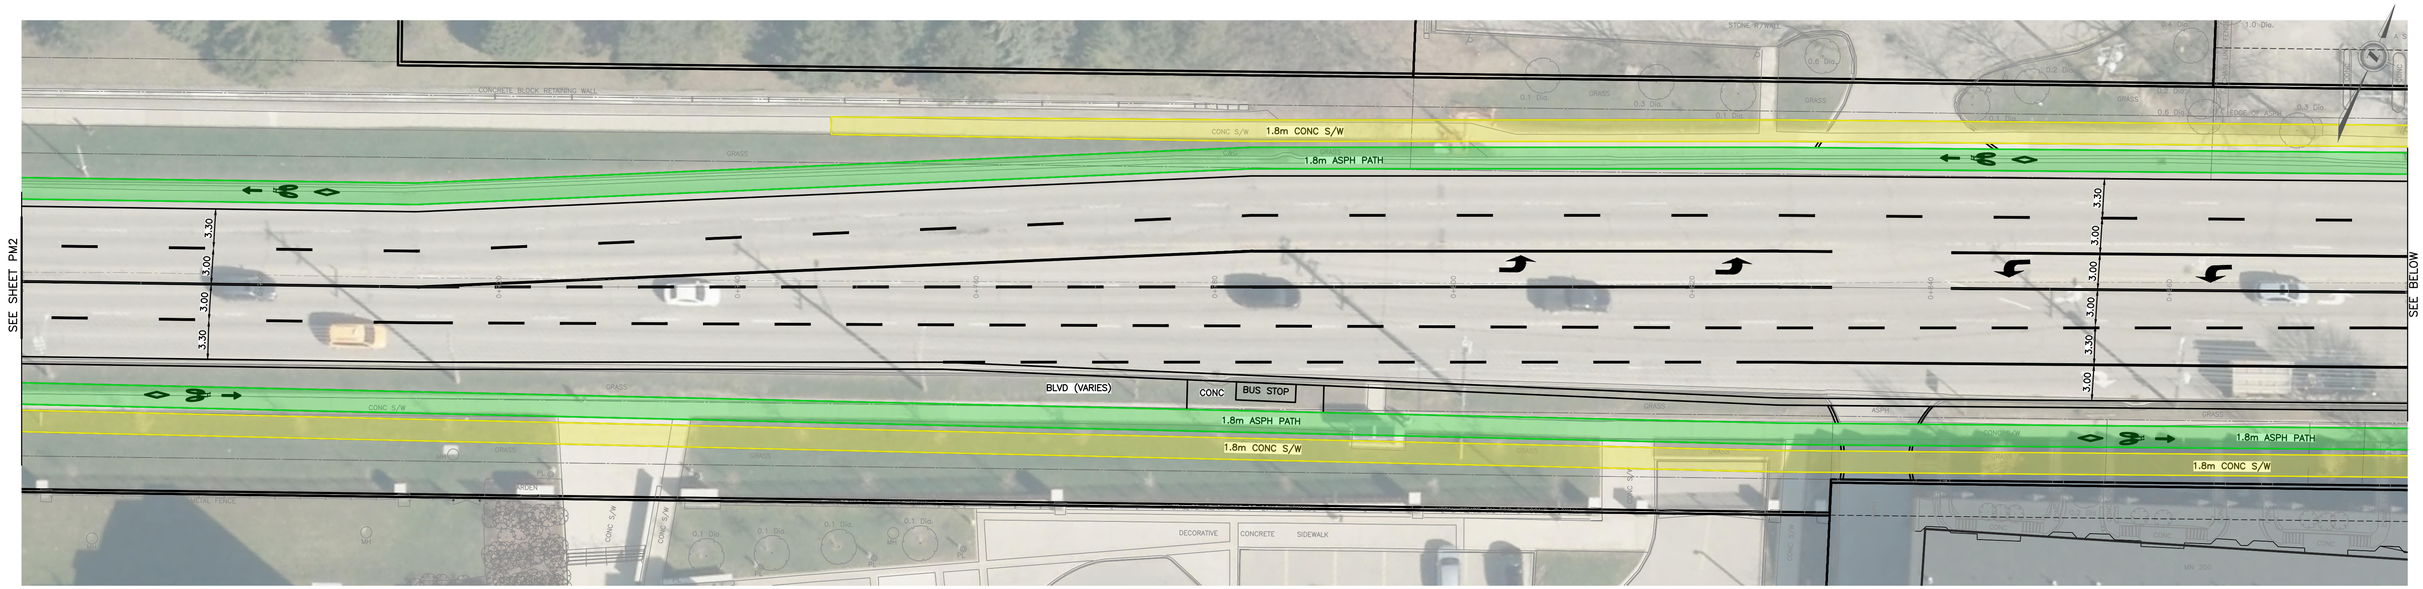

SARNIA ROAD

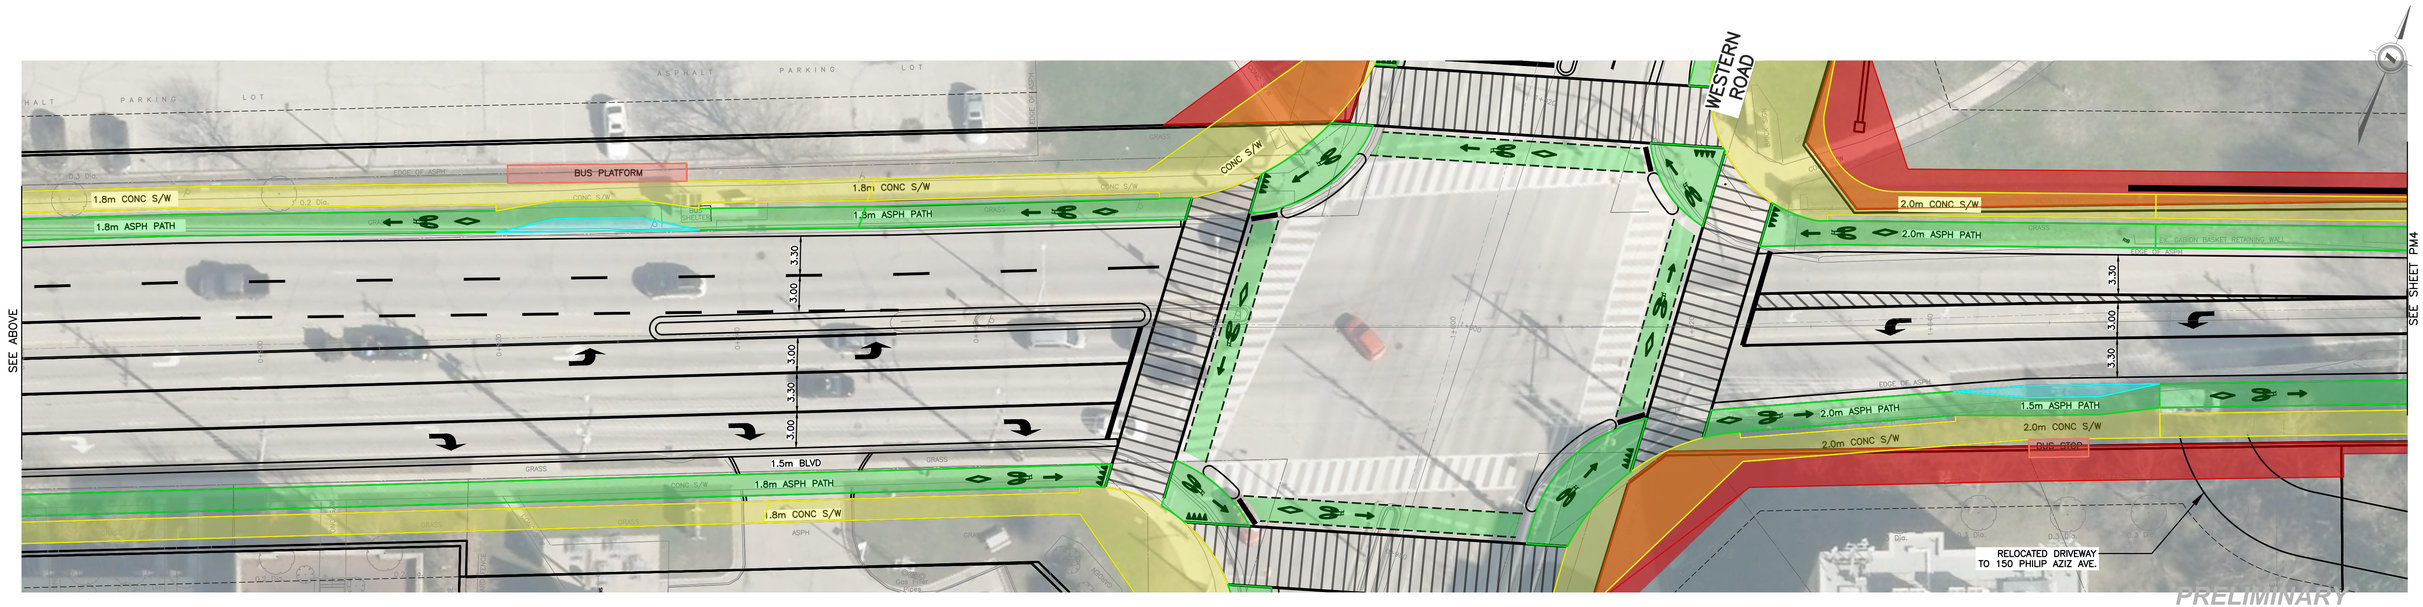

SARNIA ROAD / PHILIP AZIZ AVENUE

EXISTING SERVICES	DRAWING #, SOURCE	DATE	AS CONSTRUCTED SERVICES	COMPLETION

DETAILS	No.	REVISIONS	DATE	CONSULTANT
DESIGN				
DRAWN BY MDB/JMP				
CHECKED DCC				
APPROVED				
DATE OCT. 2022				

CONSULTANT OR DIVISION

AECOM
London, Ontario
519.673.0510

THIS DRAWING HAS BEEN PREPARED FOR USE OF AECOM'S CLIENT AND MAY NOT BE USED, REPRODUCED OR RELIED UPON BY THIRD PARTIES, EXCEPT AS AGREED BY AECOM AND ITS CLIENT, AS REQUIRED BY LAW OR FOR USE BY GOVERNMENTAL REVIEWING AGENCIES. AECOM ACCEPTS NO LIABILITY WHATSOEVER, AND DISCLAIMS ANY LIABILITY WHATSOEVER, TO ANY PARTY THAT ACQUIRES THIS DRAWING WITHOUT AECOM'S EXPRESS WRITTEN CONSENT. DO NOT SCALE THIS DOCUMENT. ALL MEASUREMENTS MUST BE OBTAINED FROM STATED DIMENSIONS.

ENGINEER'S STAMP


CORPORATION OF THE CITY OF LONDON
London CANADA

SCALE
HORIZONTAL – 1:250
2.5 0 5m
VERTICAL – 1:50
0.5 0 1m

WESTERN ROAD AND SARNIA ROAD / PHILIP AZIZ AVENUE IMPROVEMENTS

SARNIA ROAD / PHILIP AZIZ AVENUE
FROM STA 0+680 TO STA 1+080

PROJECT No. 60661402
SHEET No. PM3
PLAN FILE No.

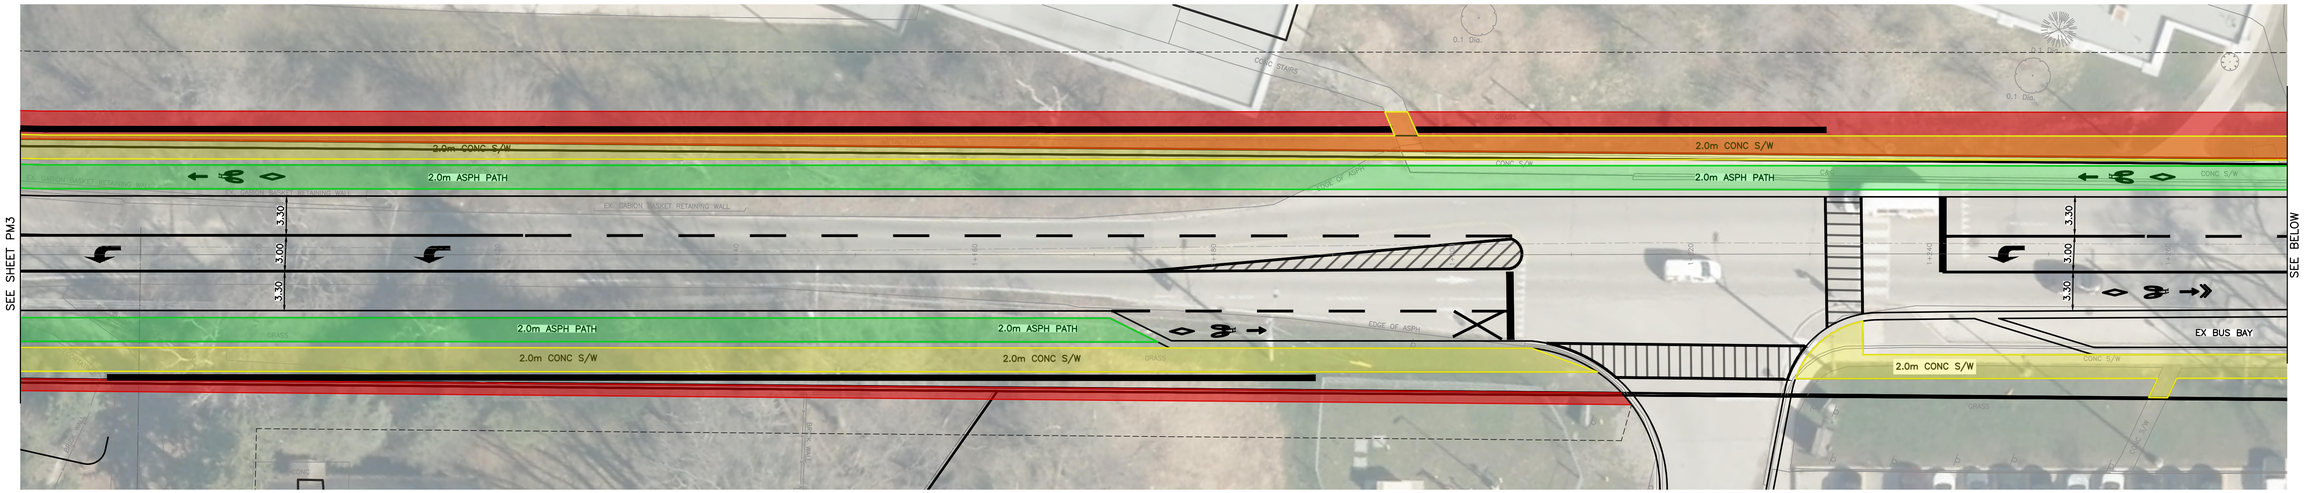

PHILIP AZIZ AVENUE



PHILIP AZIZ AVENUE

PRELIMINARY

EXISTING SERVICES	DRAWING #, SOURCE	DATE	AS CONSTRUCTED SERVICES	COMPLETION

DETAILS	No.	REVISIONS	DATE	CONSULTANT
DESIGN				
DRAWN BY MDB/JMP				
CHECKED DCC				
APPROVED				
DATE OCT. 2022				

CONSULTANT OR DIVISION

AECOM
London, Ontario
519.673.0510

THIS DRAWING HAS BEEN PREPARED FOR USE OF AECOM'S CLIENT AND MAY NOT BE USED, REPRODUCED OR RELIED UPON BY THIRD PARTIES, EXCEPT AS AGREED BY AECOM AND ITS CLIENT, AS REQUIRED BY LAW OR FOR USE BY GOVERNMENTAL REVIEWING AGENCIES. AECOM ACCEPTS NO LIABILITY WHATSOEVER TO ANY PARTY THAT ALTERS THIS DRAWING WITHOUT AECOM'S EXPRESS WRITTEN CONSENT. DO NOT SCALE THIS DOCUMENT. ALL MEASUREMENTS MUST BE OBTAINED FROM STATED DIMENSIONS.

ENGINEER'S STAMP

CORPORATION OF THE CITY OF LONDON
London CANADA

SCALE
HORIZONTAL – 1:250
2.5 0 5m
VERTICAL – 1:50
0.5 0 1m

WESTERN ROAD AND SARNIA ROAD / PHILIP AZIZ AVENUE IMPROVEMENTS


PHILIP AZIZ AVENUE

FROM STA 1+080 TO STA 1+430


PROJECT No. 60661402

SHEET No. PM4

PLAN FILE No.

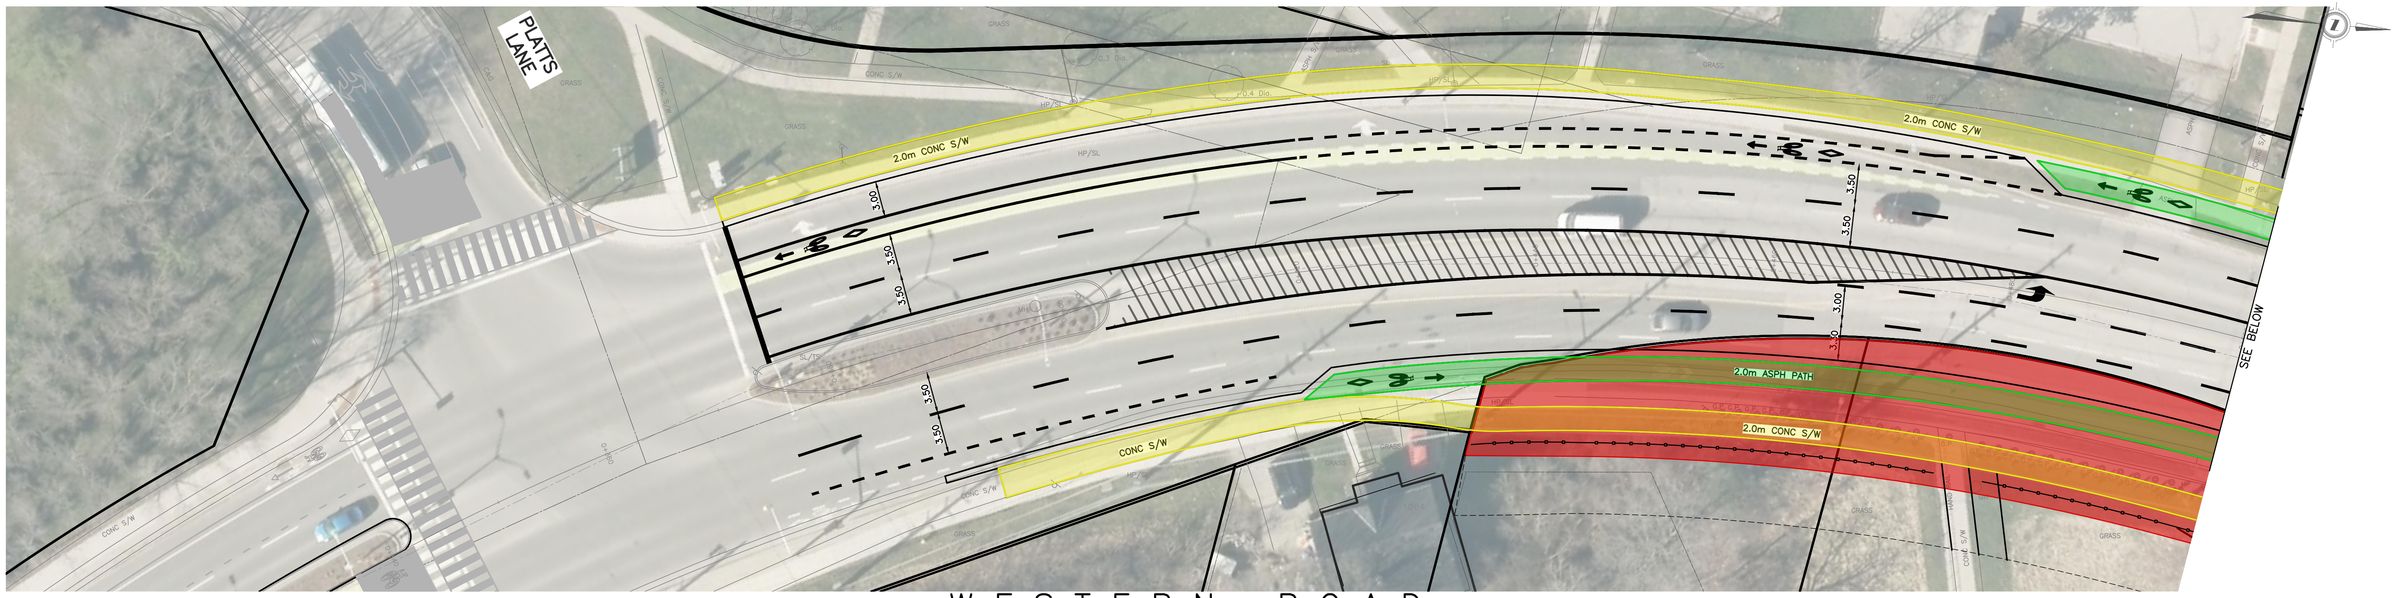

WESTERN ROAD

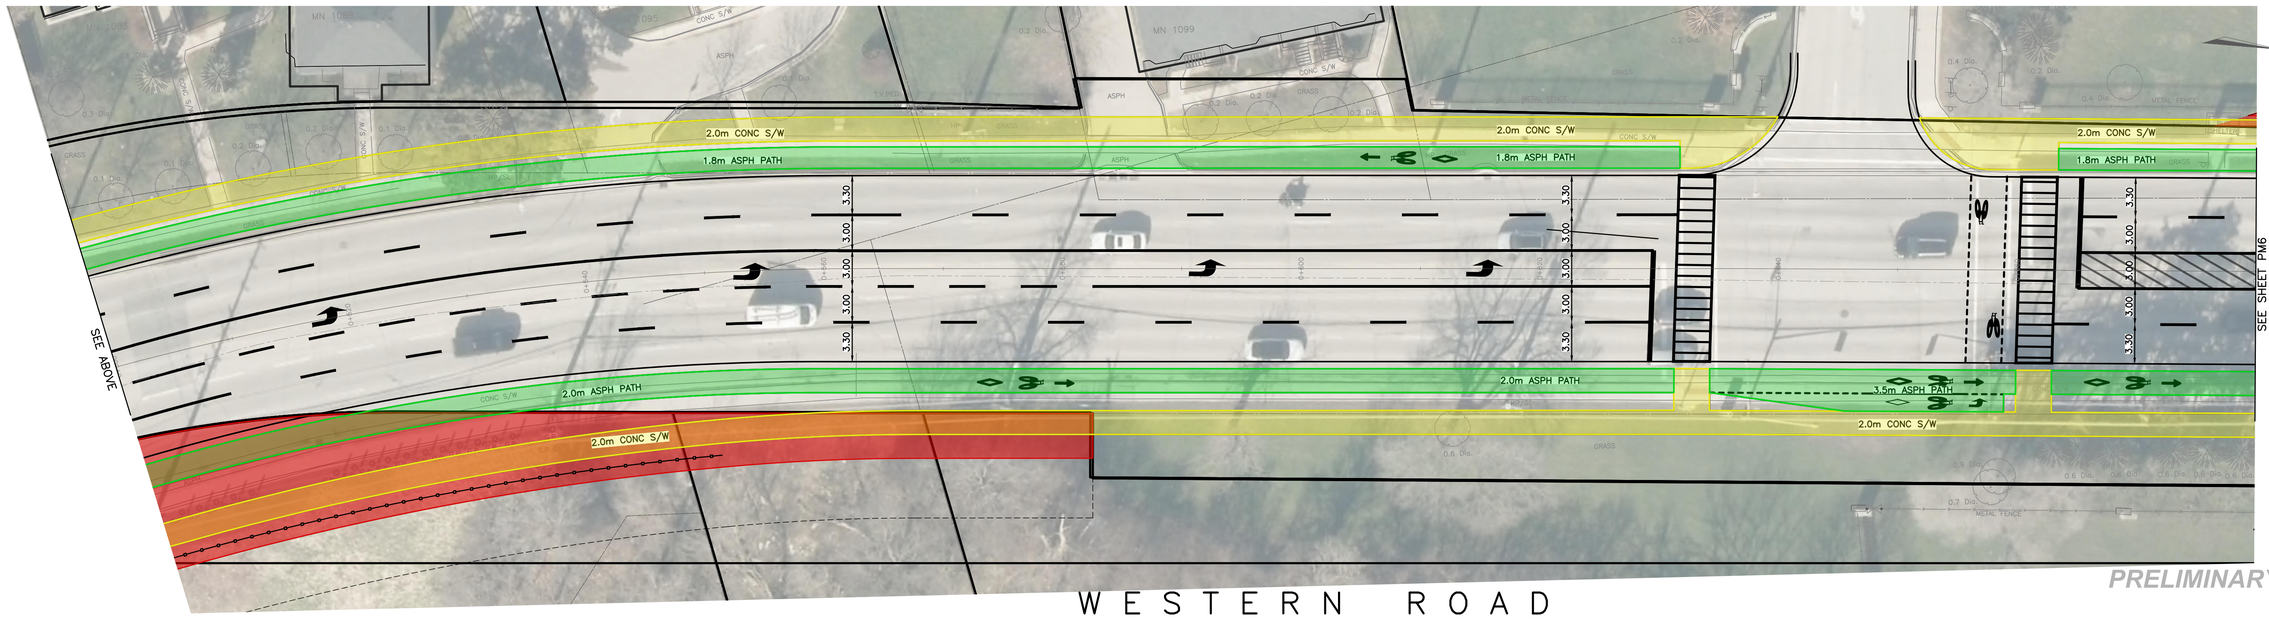

WESTERN ROAD

PRELIMINARY

EXISTING SERVICES	DRAWING #, SOURCE	DATE	AS CONSTRUCTED SERVICES	COMPLETION

DETAILS	
DESIGN	
DRAWN BY	MDB/JMP
CHECKED	DCC
APPROVED	
DATE	OCT. 2022

No.	REVISIONS	DATE	CONSULTANT

CONSULTANT OR DIVISION

AECOM
London, Ontario
519.673.0510

THIS DRAWING HAS BEEN PREPARED FOR USE OF AECOM'S CLIENT AND MAY NOT BE USED, REPRODUCED OR RELIED UPON BY THIRD PARTIES, EXCEPT AS AGREED BY AECOM AND ITS CLIENT, AS REQUIRED BY LAW OR FOR USE BY GOVERNMENT REVIEW AGENCIES. AECOM ACCEPTS NO RESPONSIBILITY, AND DENIES ANY LIABILITY WHATSOEVER, TO ANY PARTY THAT ACCESSES THIS DRAWING WITHOUT AECOM'S EXPRESS WRITTEN CONSENT. DO NOT SCALE THIS DOCUMENT. ALL MEASUREMENTS MUST BE OBTAINED FROM STATED DIMENSIONS.

ENGINEER'S STAMP

CORPORATION OF THE CITY OF LONDON
London CANADA

SCALE
HORIZONTAL – 1:250
2.5 0 5m
VERTICAL – 1:50
0.5 0 1m

WESTERN ROAD AND SARNIA ROAD / PHILIP AZIZ AVENUE IMPROVEMENTS


WESTERN ROAD

FROM STA 0+330 TO STA 0+680


PROJECT No. 60661402

SHEET No. PM5

PLAN FILE No.

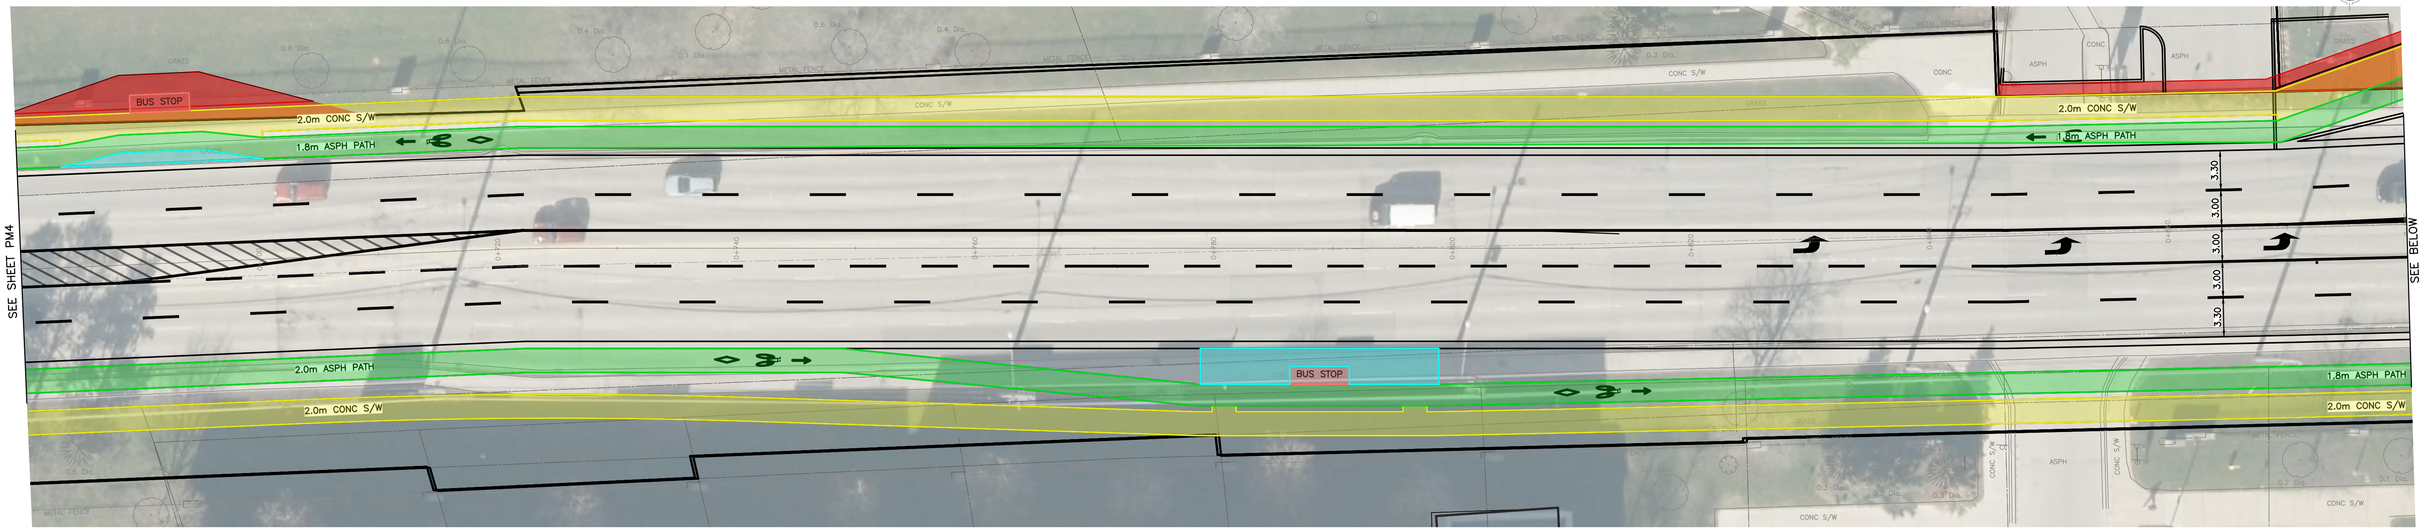

WESTERN ROAD

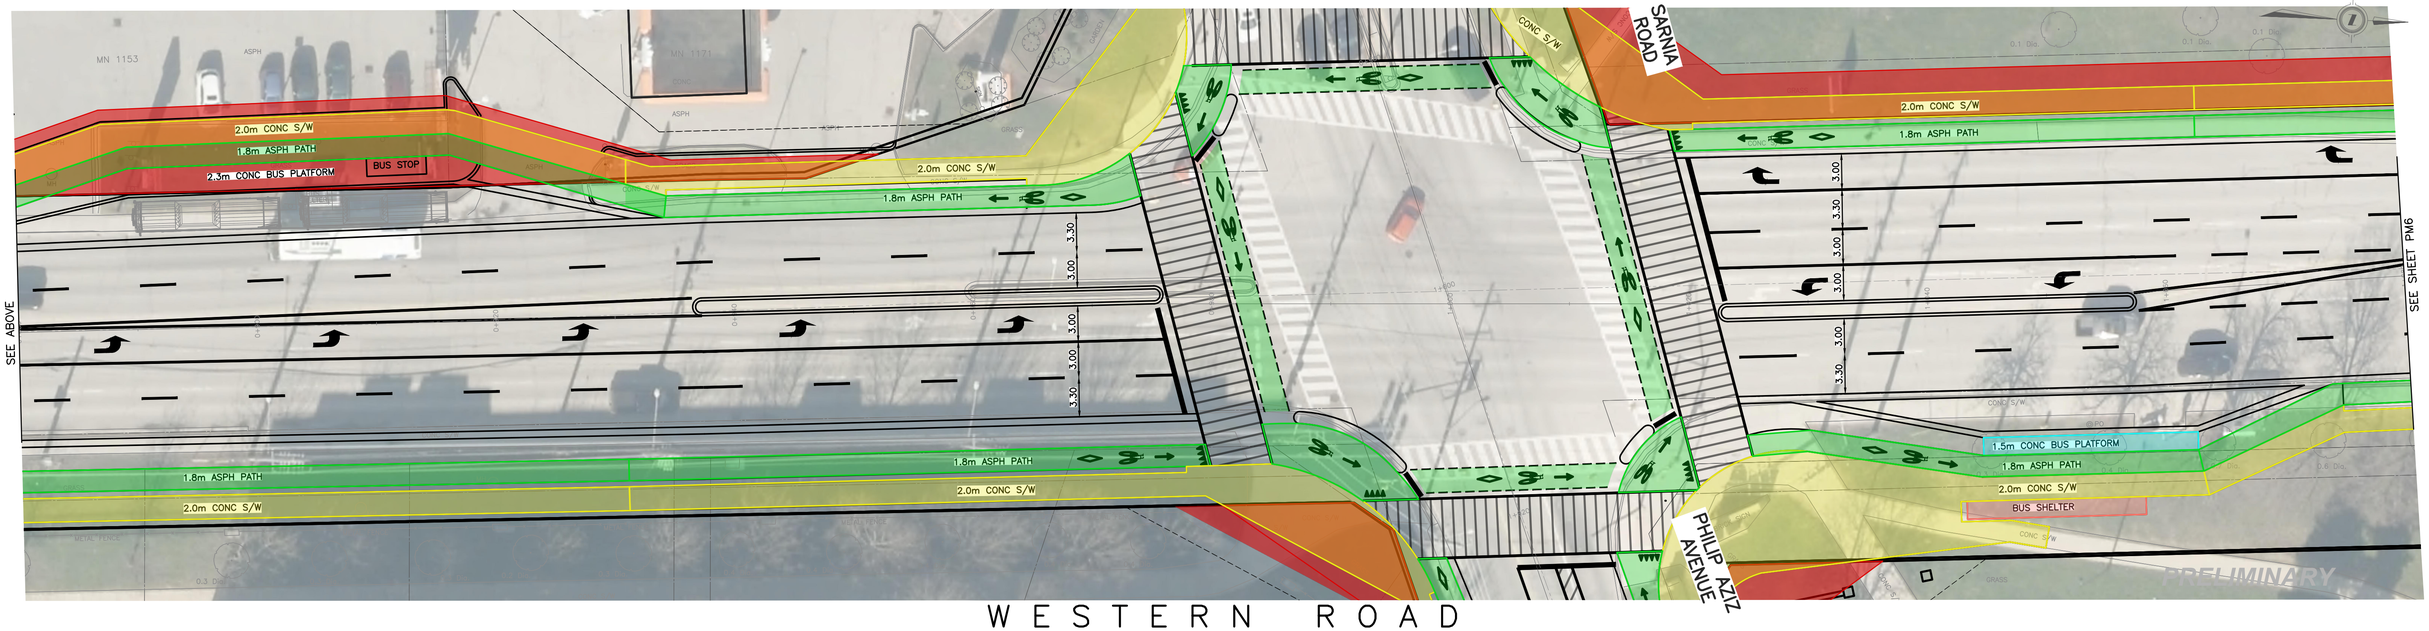

WESTERN ROAD

EXISTING SERVICES	DRAWING #, SOURCE	DATE	AS CONSTRUCTED SERVICES	COMPLETION

DETAILS	
DESIGN	
DRAWN BY	MDB/JMP
CHECKED	DCC
APPROVED	
DATE	OCT. 2022

No.	REVISIONS	DATE	CONSULTANT

CONSULTANT OR DIVISION

AECOM
London, Ontario
519.673.0510

THIS DRAWING HAS BEEN PREPARED FOR USE OF AECOM'S CLIENT AND MAY NOT BE USED, REPRODUCED OR RELIED UPON BY THIRD PARTIES, EXCEPT AS AGREED BY AECOM AND ITS CLIENT, AS REQUIRED BY LAW OR FOR USE BY GOVERNMENT REVIEW AGENCIES. AECOM ACCEPTS NO RESPONSIBILITY, AND WILL NOT BE LIABLE, FOR UNAUTHORIZED USES OF THIS DRAWING AND ANY LIABILITY WHATSOEVER, TO ANY PARTY THAT ACCESS THIS DRAWING WITHOUT AECOM'S EXPRESS WRITTEN CONSENT. DO NOT SCALE THIS DOCUMENT. ALL MEASUREMENTS MUST BE OBTAINED FROM STATED DIMENSIONS.

ENGINEER'S STAMP

CORPORATION OF THE CITY OF LONDON
London CANADA


SCALE
HORIZONTAL – 1:250
2.5 0 5m
VERTICAL – 1:50
0.5 0 1m


WESTERN ROAD AND SARNIA ROAD / PHILIP AZIZ AVENUE IMPROVEMENTS

WESTERN ROAD

FROM STA 0+680TO STA 1+080

PROJECT No. 60661402
SHEET No. PM6
PLAN FILE No.

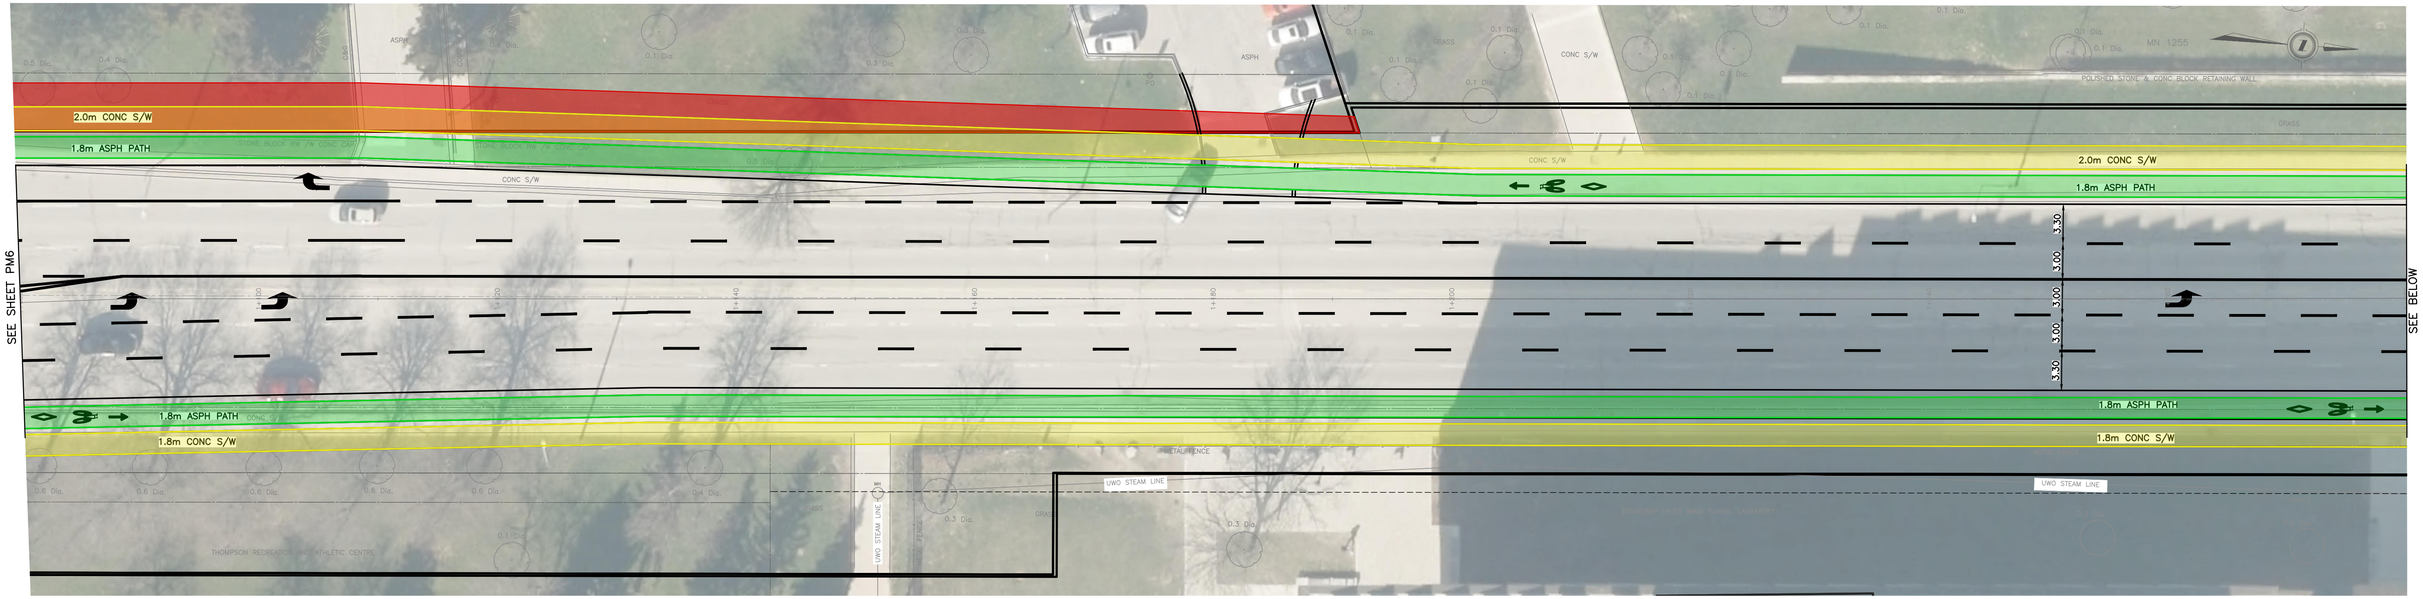

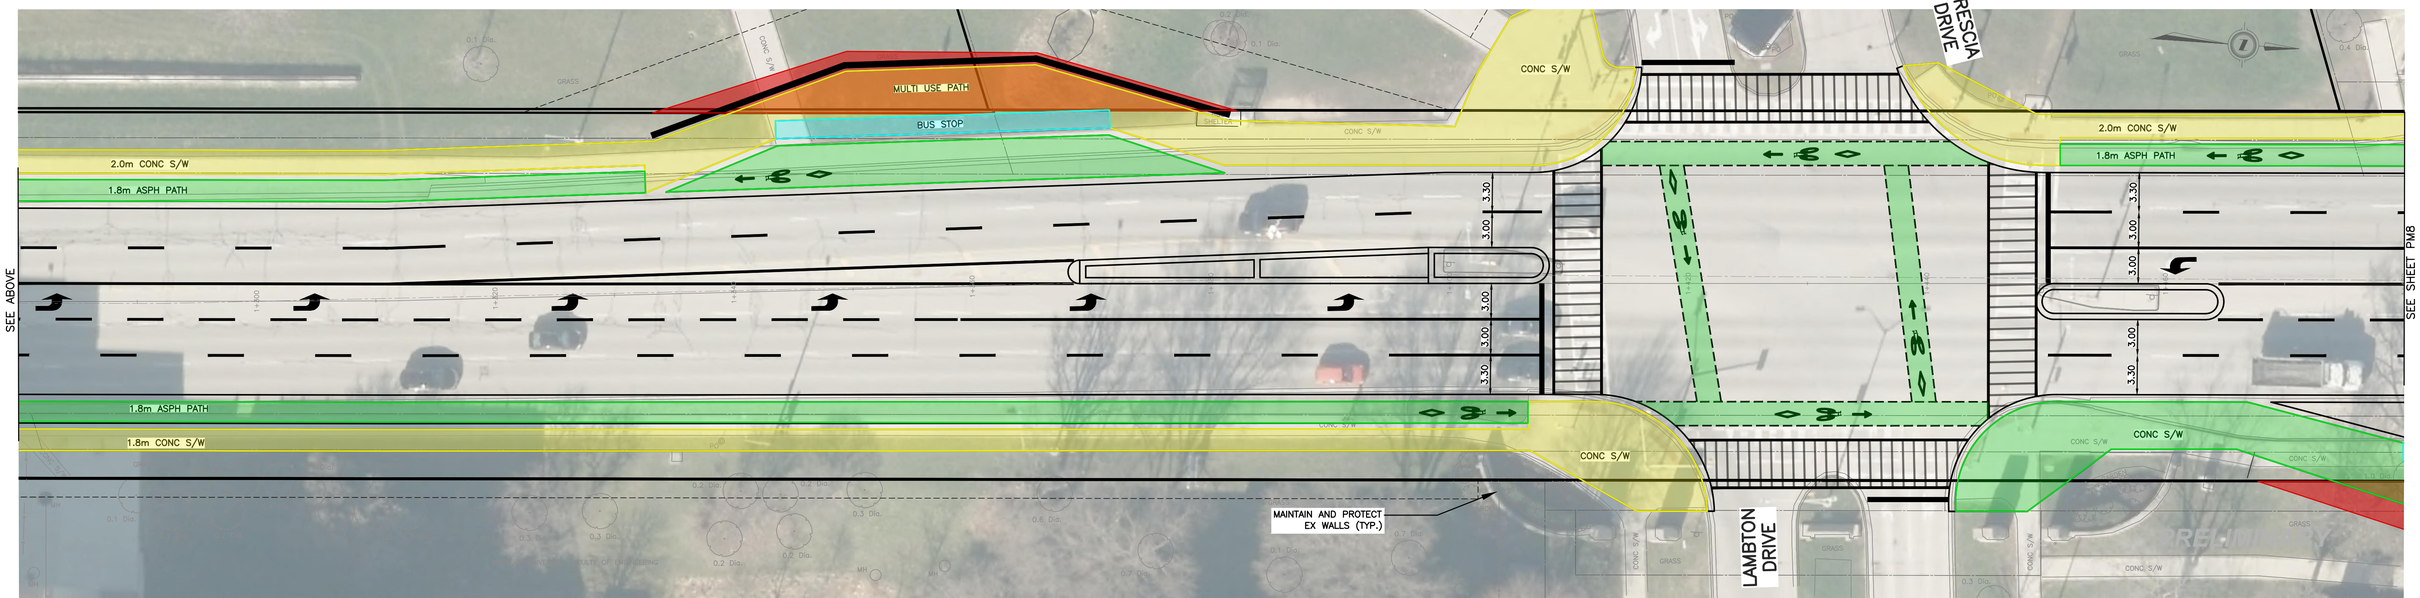

EXISTING SERVICES	DRAWING #, SOURCE	DATE	AS CONSTRUCTED SERVICES	COMPLETION

DETAILS	
DESIGN	
DRAWN BY	MDB/JMP
CHECKED	DCC
APPROVED	
DATE	OCT. 2022

No.	REVISIONS	DATE	CONSULTANT

CONSULTANT OR DIVISION

AECOM
London, Ontario
519.673.0510

THIS DRAWING HAS BEEN PREPARED FOR USE OF AECOM'S CLIENT AND MAY NOT BE USED, REPRODUCED OR RELIED UPON BY THIRD PARTIES, EXCEPT AS AGREED BY AECOM AND ITS CLIENT, AS REQUIRED BY LAW OR FOR USE BY GOVERNMENTAL REVIEWING AGENCIES. AECOM ACCEPTS NO RESPONSIBILITY, AND DENIES ANY LIABILITY WHATSOEVER, TO ANY PARTY THAT MODIFIES THIS DRAWING WITHOUT AECOM'S EXPRESS WRITTEN CONSENT. DO NOT SCALE THIS DOCUMENT. ALL MEASUREMENTS MUST BE OBTAINED FROM STATED DIMENSIONS.

ENGINEER'S STAMP

CORPORATION OF THE CITY OF LONDON
London CANADA

SCALE
HORIZONTAL – 1:250
2.5 0 5m
VERTICAL – 1:50
0.5 0 1m

WESTERN ROAD AND SARNIA ROAD / PHILIP AZIZ AVENUE IMPROVEMENTS


WESTERN ROAD

FROM STA 1+080 TO STA 1+480

PROJECT No. 60661402

SHEET No. PM7

PLAN FILE No.

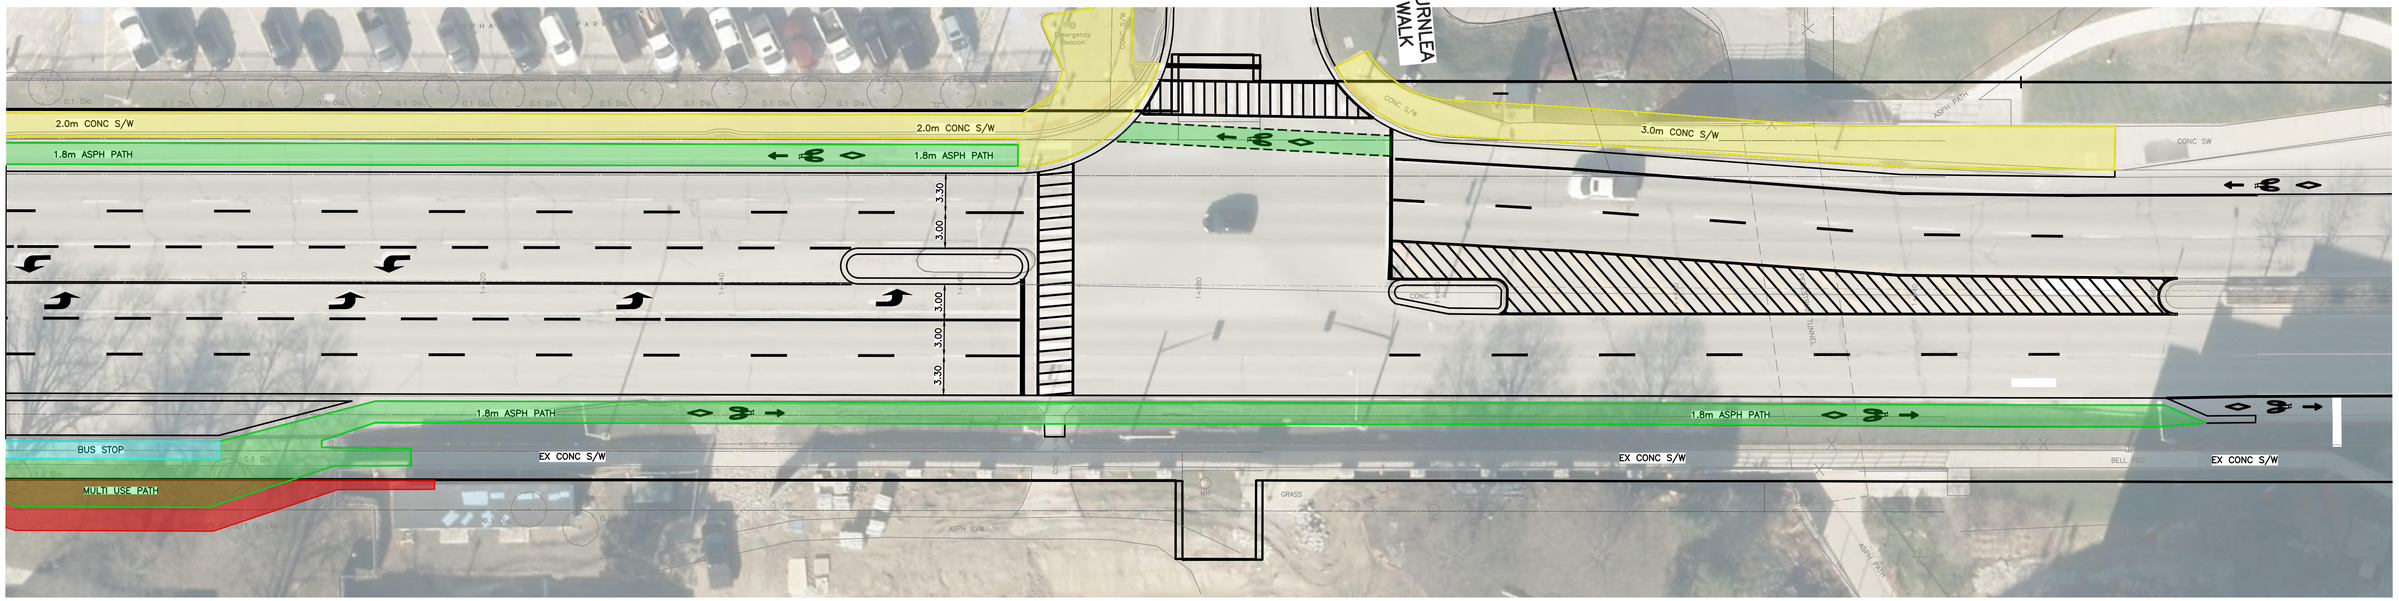

PRELIMINARY

EXISTING SERVICES	DRAWING #, SOURCE	DATE	AS CONSTRUCTED SERVICES	COMPLETION

DETAILS	
DESIGN	
DRAWN BY	MDB/JMP
CHECKED	DCC
APPROVED	
DATE	OCT. 2022

No.	REVISIONS	DATE	CONSULTANT

CONSULTANT OR DIVISION

AECOM
London, Ontario
519.673.0510

THIS DRAWING HAS BEEN PREPARED FOR USE OF AECOM'S CLIENT AND MAY NOT BE USED, REPRODUCED OR RELIED UPON BY THIRD PARTIES, EXCEPT AS AGREED BY AECOM AND ITS CLIENT, AS REQUIRED BY LAW OR FOR USE BY GOVERNMENT REVIEW AUTHORITIES. AECOM ACCEPTS NO RESPONSIBILITY AND DENIES ANY LIABILITY WHICH ARISES, TO ANY PARTY THAT MODIFIES THIS DRAWING WITHOUT AECOM'S EXPRESS WRITTEN CONSENT. DO NOT SCALE THIS DOCUMENT. ALL MEASUREMENTS MUST BE OBTAINED FROM STATED DIMENSIONS.

ENGINEER'S STAMP

CORPORATION OF THE CITY OF LONDON
London CANADA

SCALE
HORIZONTAL - 1:250
2.5 0 5m
VERTICAL - 1:50
0.5 0 1m

WESTERN ROAD AND SARNIA ROAD / PHILIP AZIZ AVENUE IMPROVEMENTS

WESTERN ROAD

FROM STA 1+480 TO STA 1+680

PROJECT No. 60661402

SHEET No. PM8

PLAN FILE No.