

LEGEND

PUBLIC UPDATE MEETING

THURSDAY, MARCH 12, 2026


SOUTH LONDON COMMUNITY CENTRE, WAKEFIELD ROOM
1119 JALNA BOULEVARD
5:00pm to 7:00pm

2026 INFRASTRUCTURE RENEWAL PROGRAM
SOUTHDALE ROAD EAST

London Canada

AGM

ARCHIBALD, GRAY & MCKAY ENGINEERING LTD.

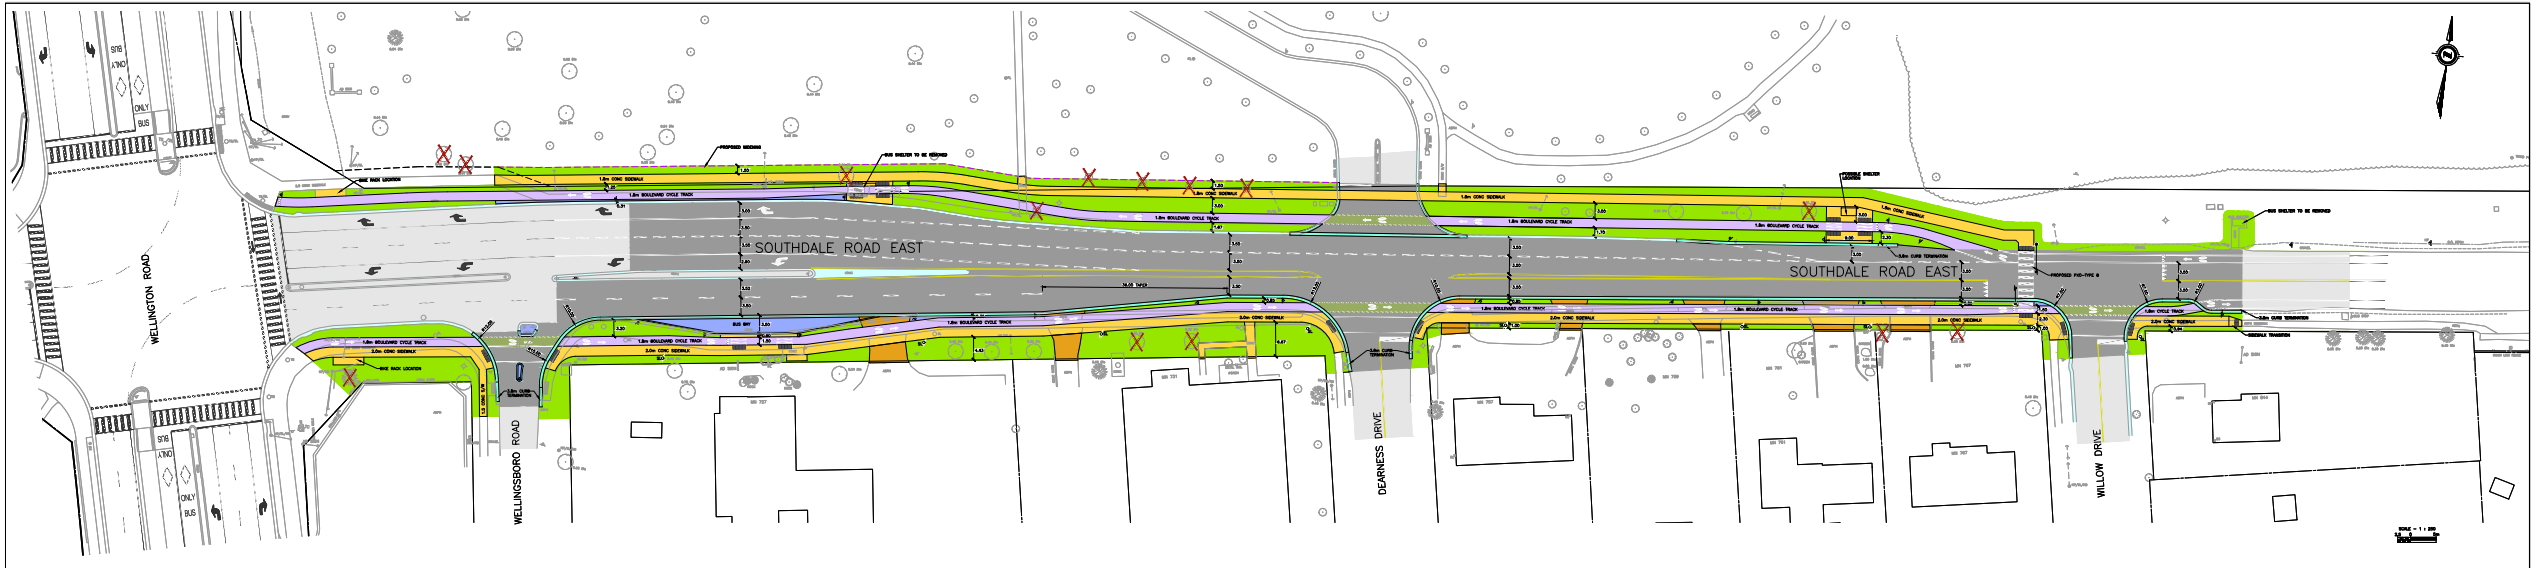

LEGEND

- LANDSCAPED AREA
- SIDEWALKS
- BOULEVARD CYCLE TRACK
- NEW CURB & GUTTER
- EXISTING CURB & GUTTER
- CONCRETE BOULEVARD
- DRIVEWAYS
- NEW ASPHALT
- EXISTING ASPHALT
- X TREE REMOVAL REQUIRED

PUBLIC UPDATE MEETING

THURSDAY, MARCH 12, 2026

SOUTH LONDON COMMUNITY CENTRE, WAKEFIELD ROOM


1119 JALNA BOULEVARD - 5:00pm to 7:00pm

2026 INFRASTRUCTURE RENEWAL PROGRAM
SOUTHDALE ROAD EAST


London Canada

AGM PLAN • SURVEY • ENGINEER

ARCHIBALD, GRAY & McKAY ENGINEERING LTD.
PHONE 519-660-0000
EMAIL info@agmp.on.ca
FAX 519-668-3009
WEB www.agmp.on.ca

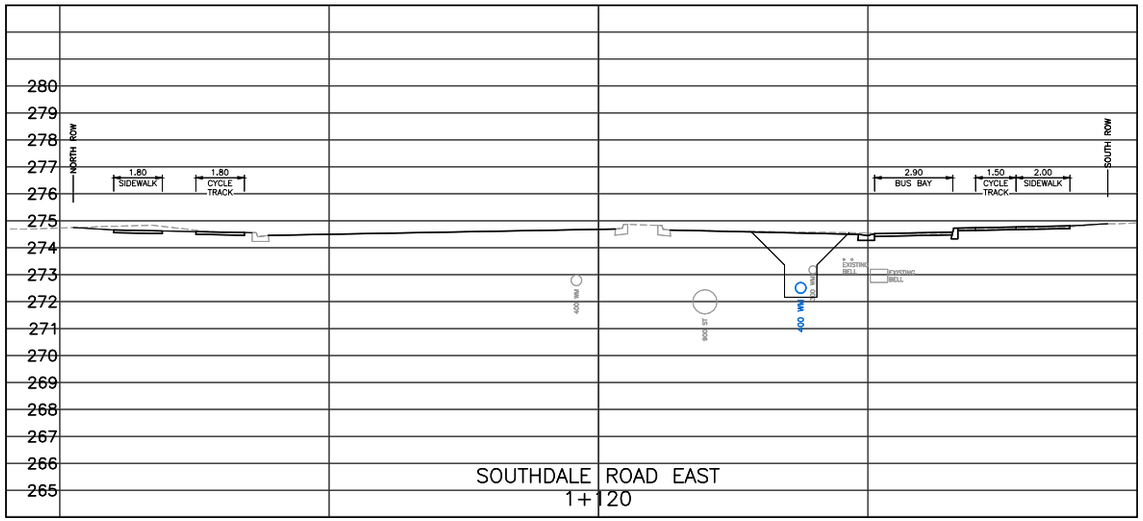


BUS BAY EAST OF WELLINGSBORO ROAD

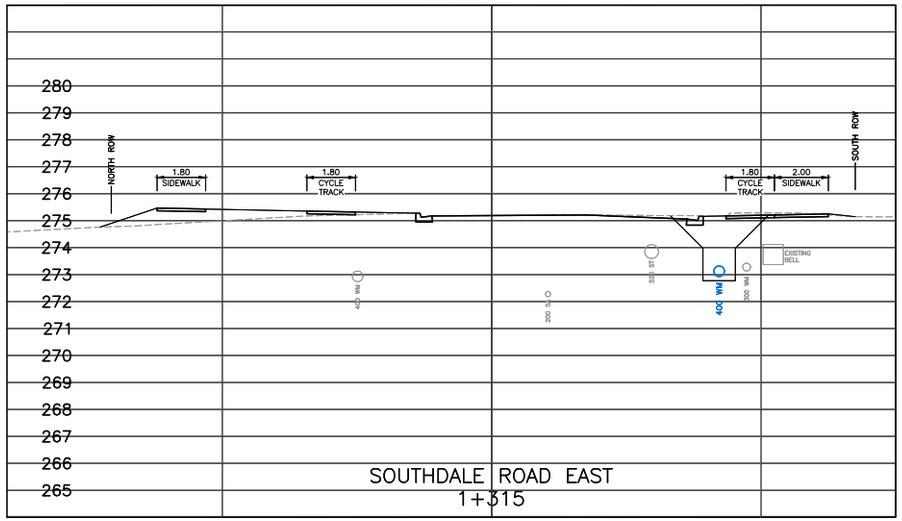

BETWEEN DEARNESS DRIVE & WILLOW DRIVE

NOTES

1. ALL EXISTING WATER SERVICE CURB STOPS AND BOXES SHALL BE REMOVED.
2. PDC'S TO BE REPLACED TO 2.0m BEHIND BACK OF CURB, OR TO EDGE OF ASPHALT WHERE THERE IS A TREE CONFLICT.

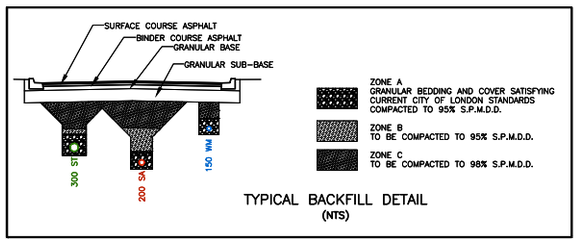

TYPICAL BACKFILL DETAIL
(NTS)

PUBLIC UPDATE MEETING

THURSDAY, MARCH 12, 2026
SOUTH LONDON COMMUNITY CENTRE, WAKEFIELD ROOM
1119 JALNA BOULEVARD - 5:00pm to 7:00pm

2026 INFRASTRUCTURE
RENEWAL PROGRAM
SOUTHDALE ROAD EAST

London CANADA

AGM PLAN • SURVEY • ENGINEER
ARCHIBALD, GRAY & McKAY ENGINEERING LTD.
3514 WHITE OAK ROAD, LONDON, ON, N6E 2Z9
PHONE 519-685-5300 FAX 519-685-5303
EMAIL info@agm-on.ca WEB www.agm-on.ca

SCALE

SCALE – 1 : 100
1 0 2m