


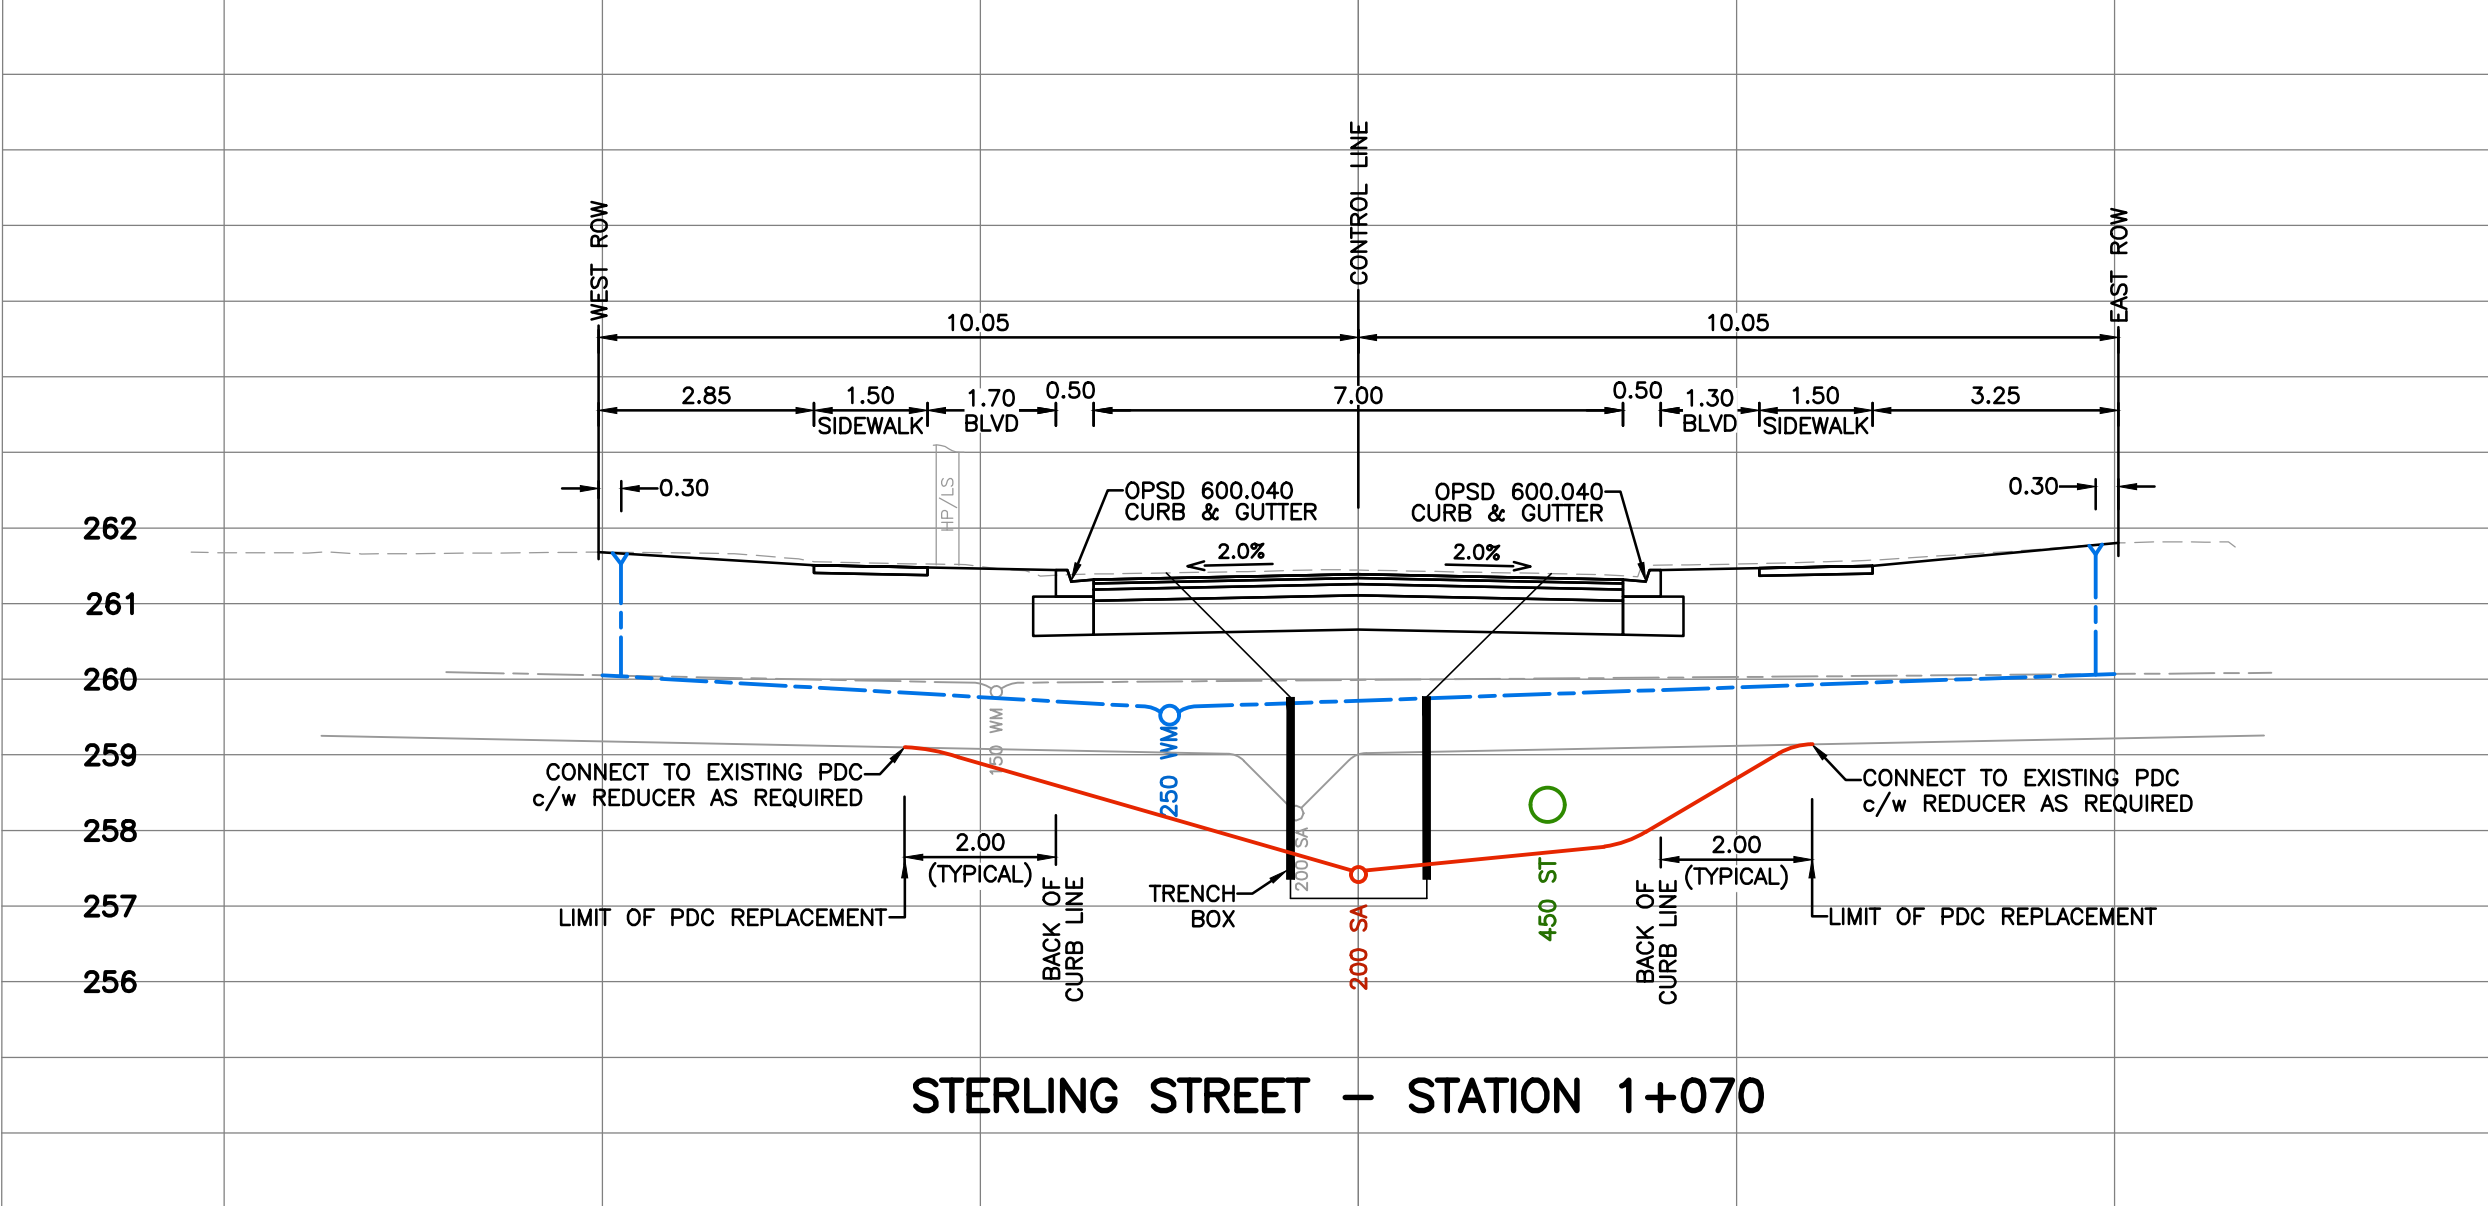


ROAD STRUCTURE
40mm HL3 ASPHALT
50mm HL8 ASPHALT
150mm GRANULAR A
300mm GRANULAR B
GRANULARS COMPACTED TO 100% S.P.M.D.D.



OR

ROAD STRUCTURE
40mm SP12.5
50mm SP19.0
150mm GRANULAR A
300mm GRANULAR B
GRANULARS COMPACTED TO 100% S.P.M.D.D.

- NOTES**
1. ALL EXISTING WATER SERVICE CURB STOPS AND BOXES SHALL BE REMOVED.
 2. WHERE EXISTING METALLIC SERVICES ARE ENCOUNTERED, NEW WATER SERVICES SHALL BE PEX WATER SERVICE TUBING CONSTRUCTED TO THE PROPERTY LINE.
 3. PDC'S TO BE REPLACED TO 2.0m BEHIND BACK OF CURB, OR TO EDGE OF ASPHALT WHERE THERE IS A TREE CONFLICT.

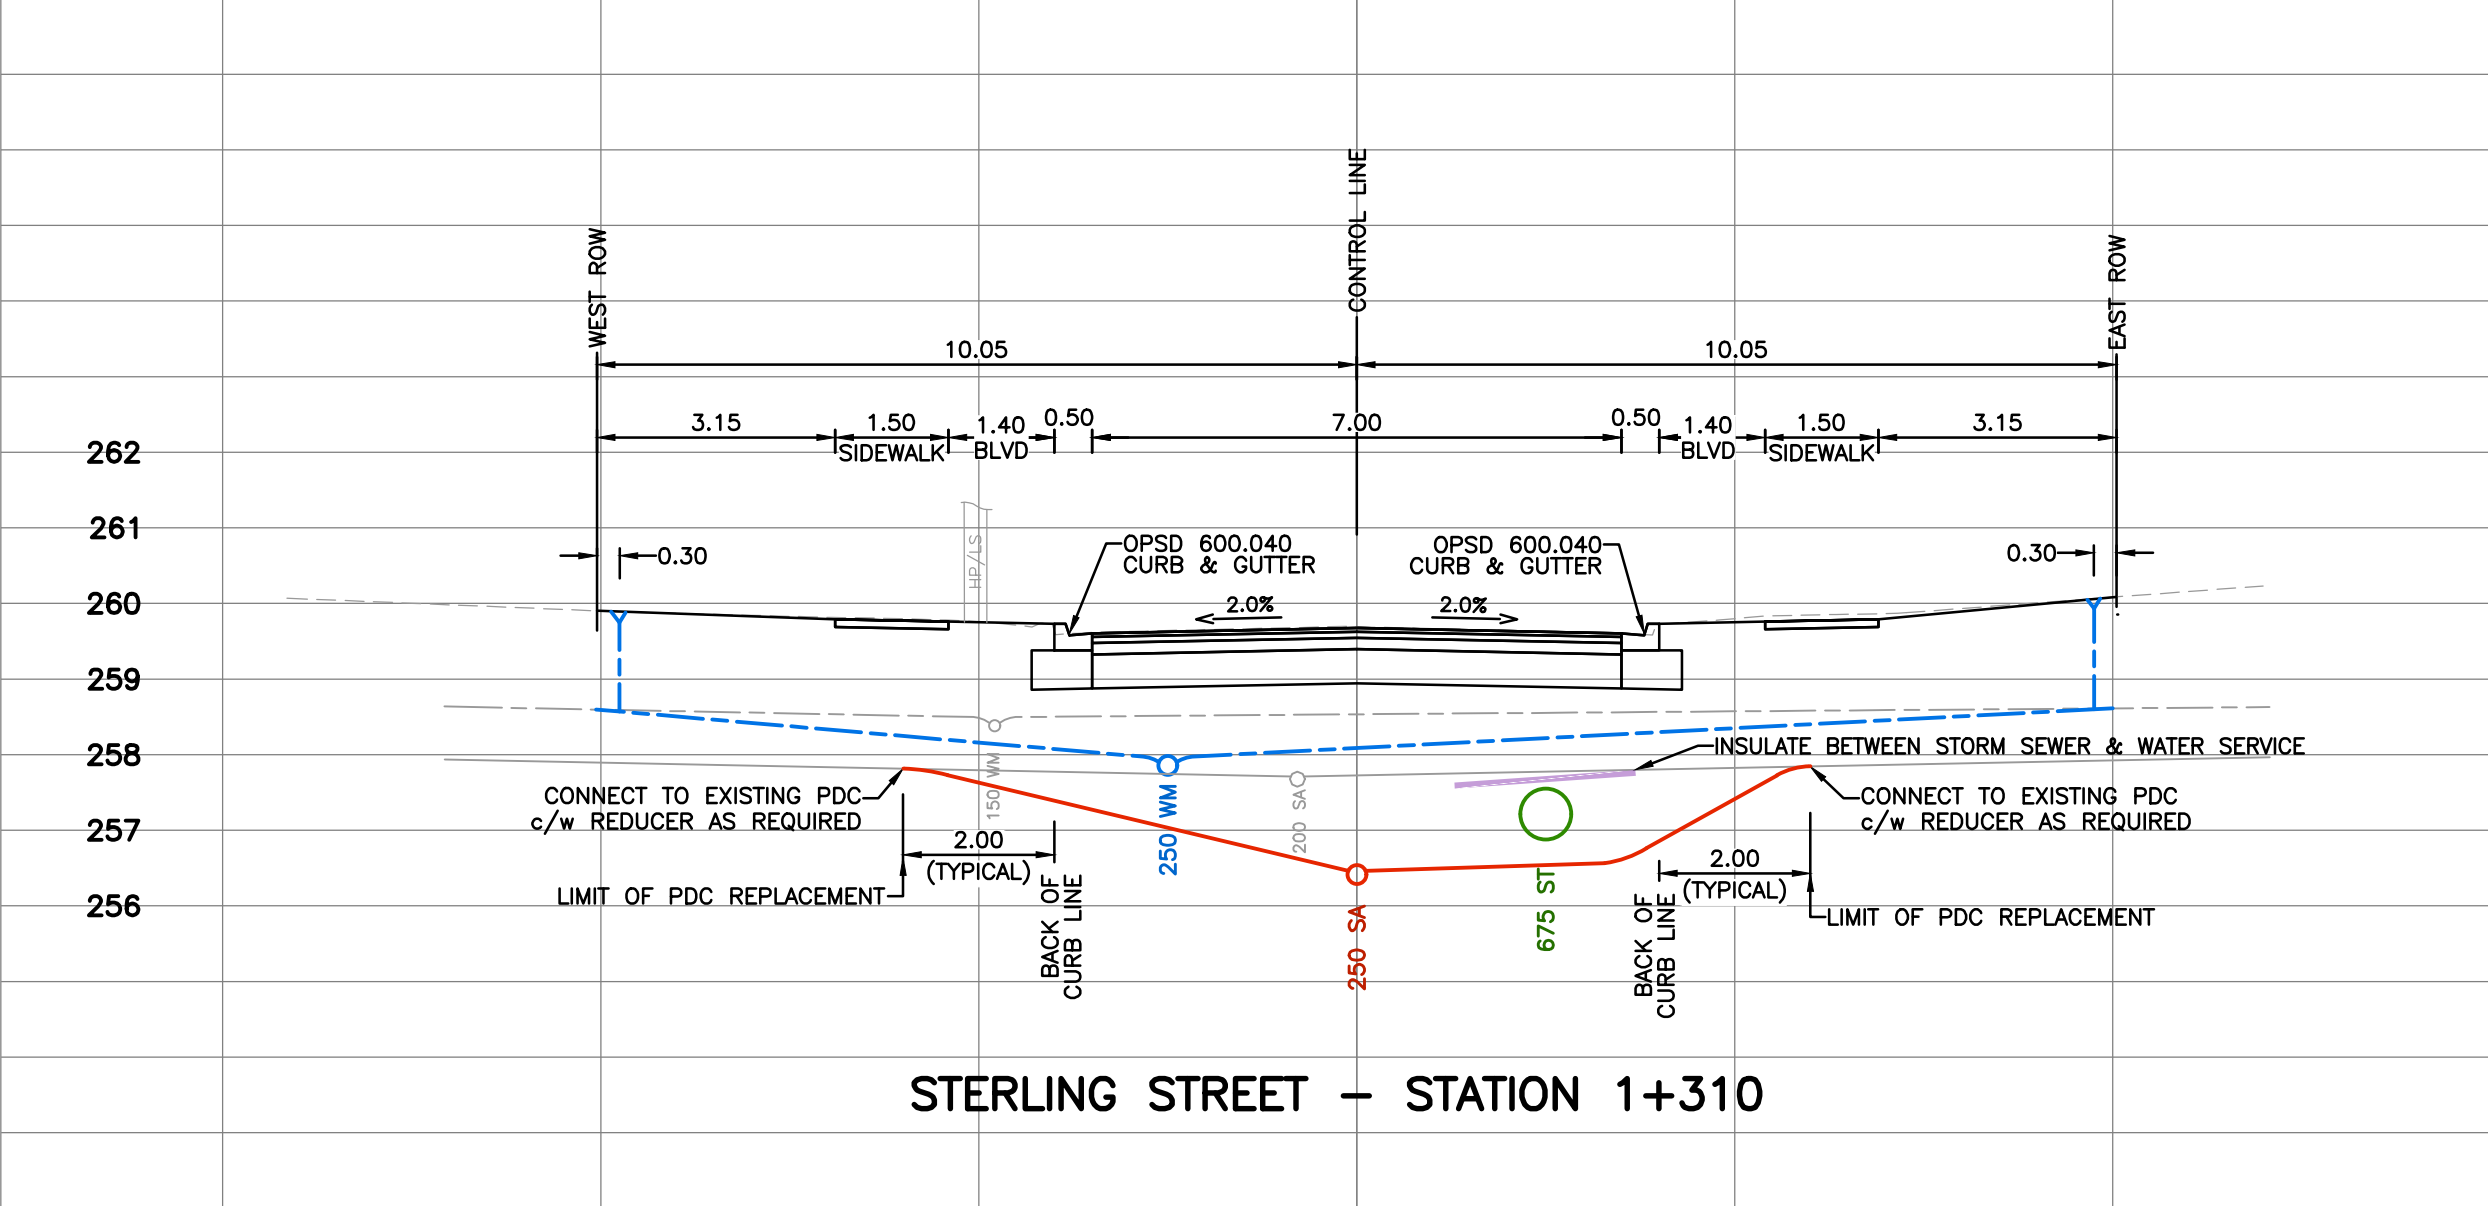

For Display Purposes Only

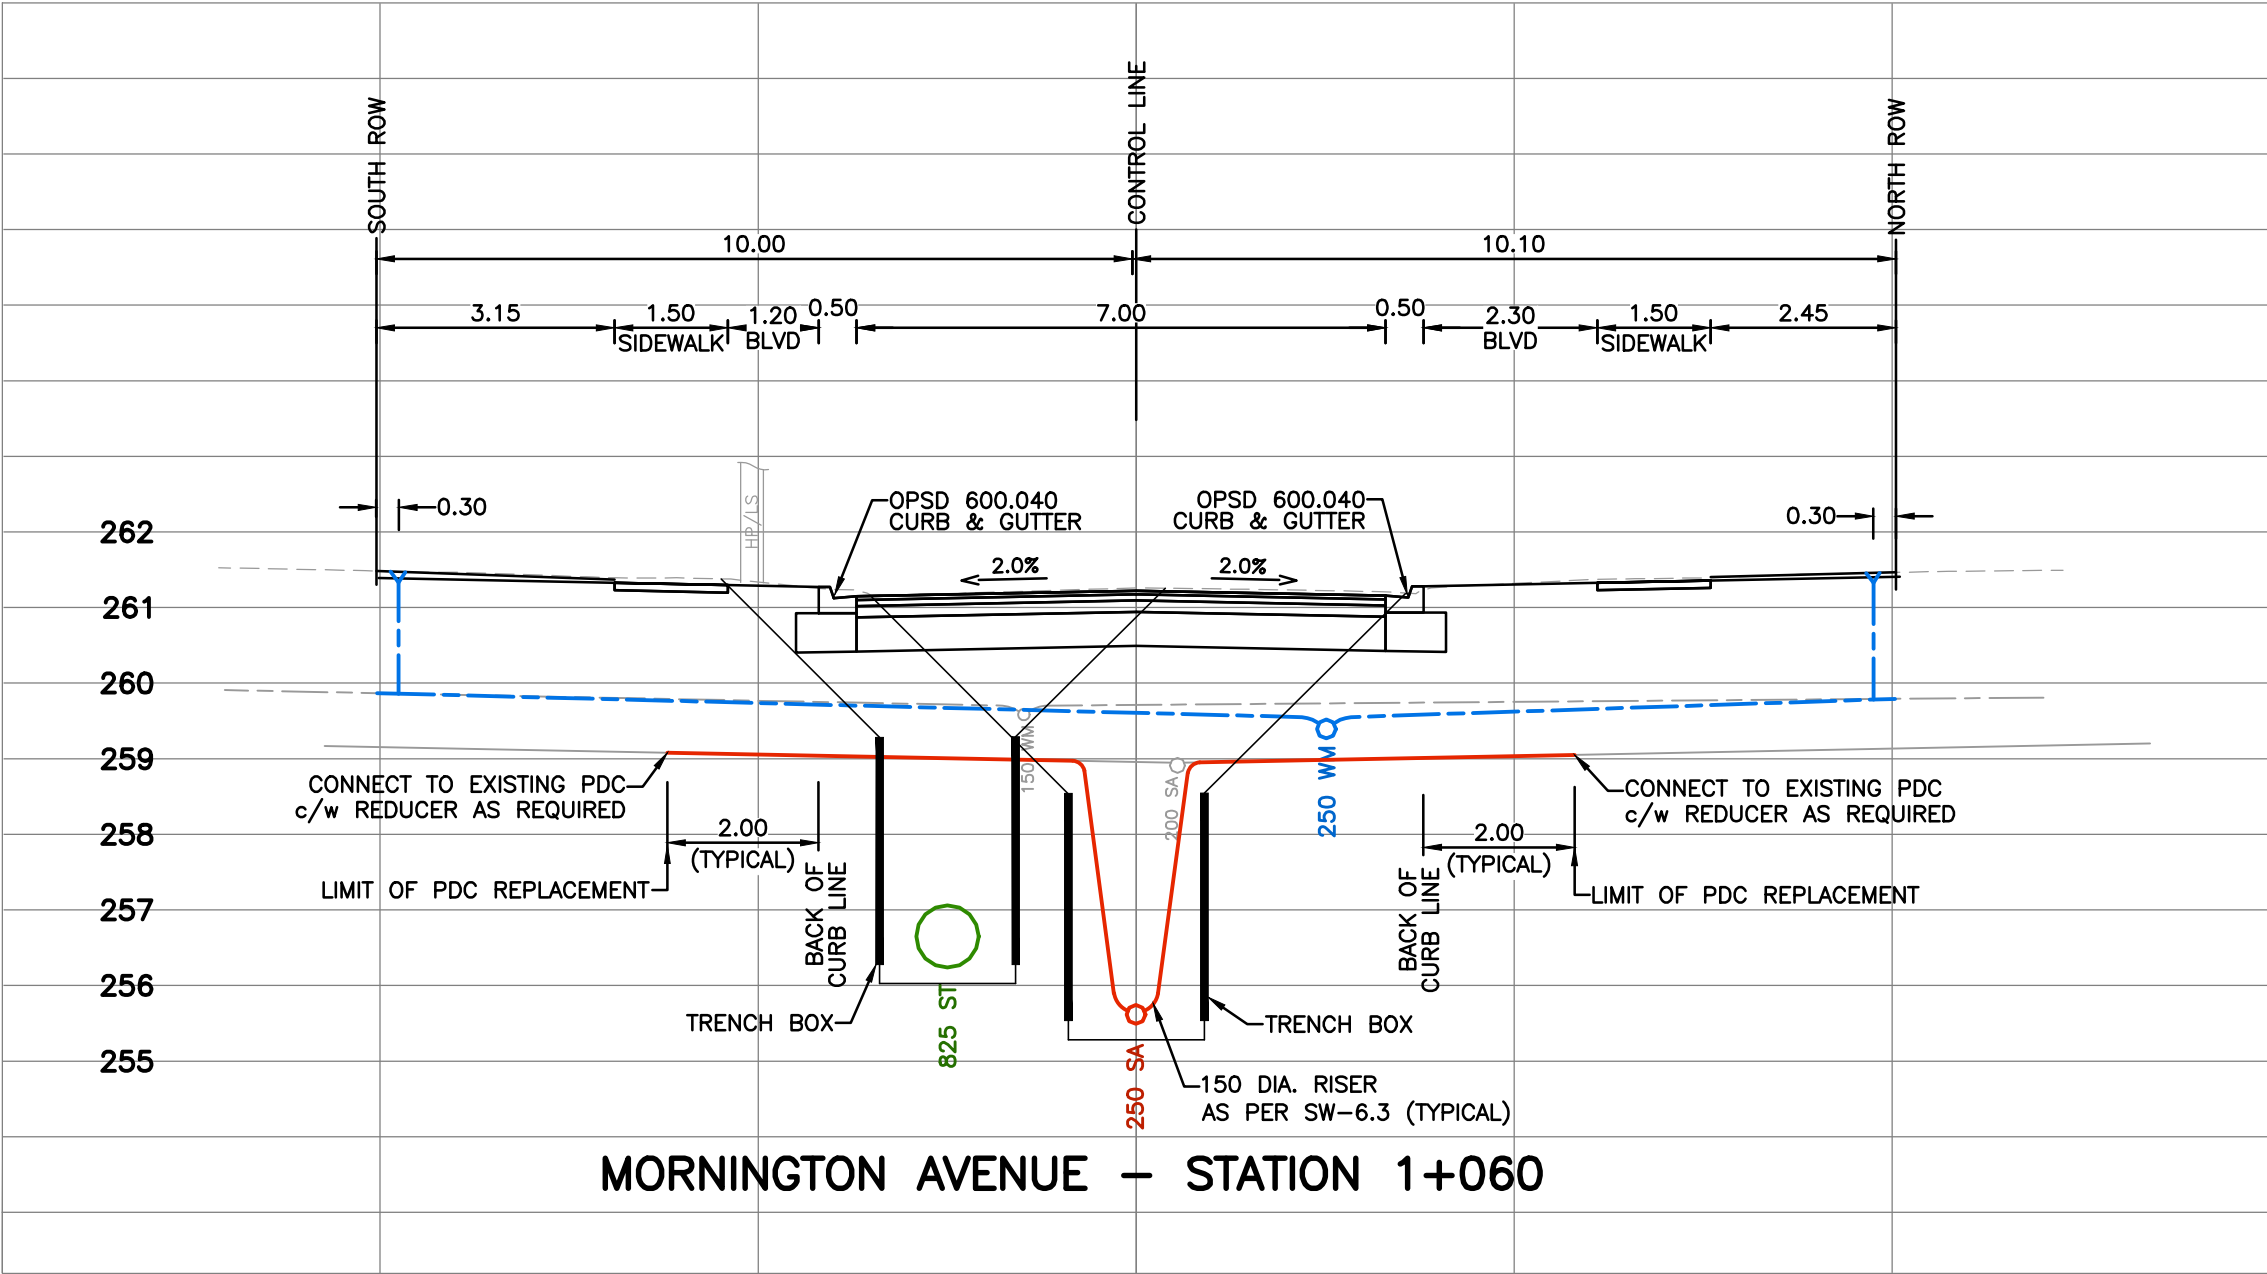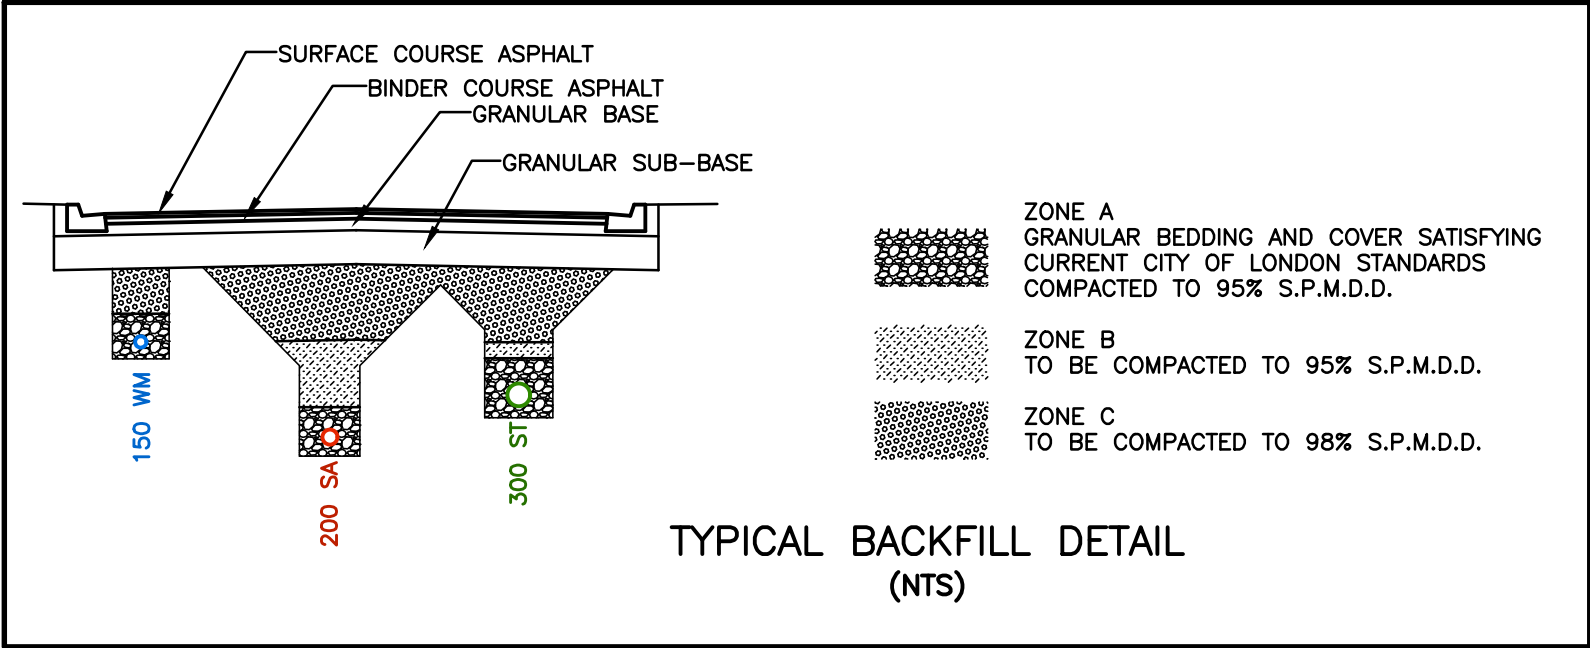

ROAD STRUCTURE
40mm HL3 ASPHALT
50mm HL8 ASPHALT
150mm GRANULAR A
300mm GRANULAR B
GRANULARS COMPACTED TO 100% S.P.M.D.D.


OR

ROAD STRUCTURE
40mm SP12.5
50mm SP19.0
150mm GRANULAR A
300mm GRANULAR B
GRANULARS COMPACTED TO 100% S.P.M.D.D.

ROAD STRUCTURE
40mm HL3 ASPHALT
50mm HL8 ASPHALT
150mm GRANULAR A
300mm GRANULAR B
GRANULARS COMPACTED TO 100% S.P.M.D.D.

OR

ROAD STRUCTURE
40mm SP12.5
50mm SP19.0
150mm GRANULAR A
300mm GRANULAR B
GRANULARS COMPACTED TO 100% S.P.M.D.D.

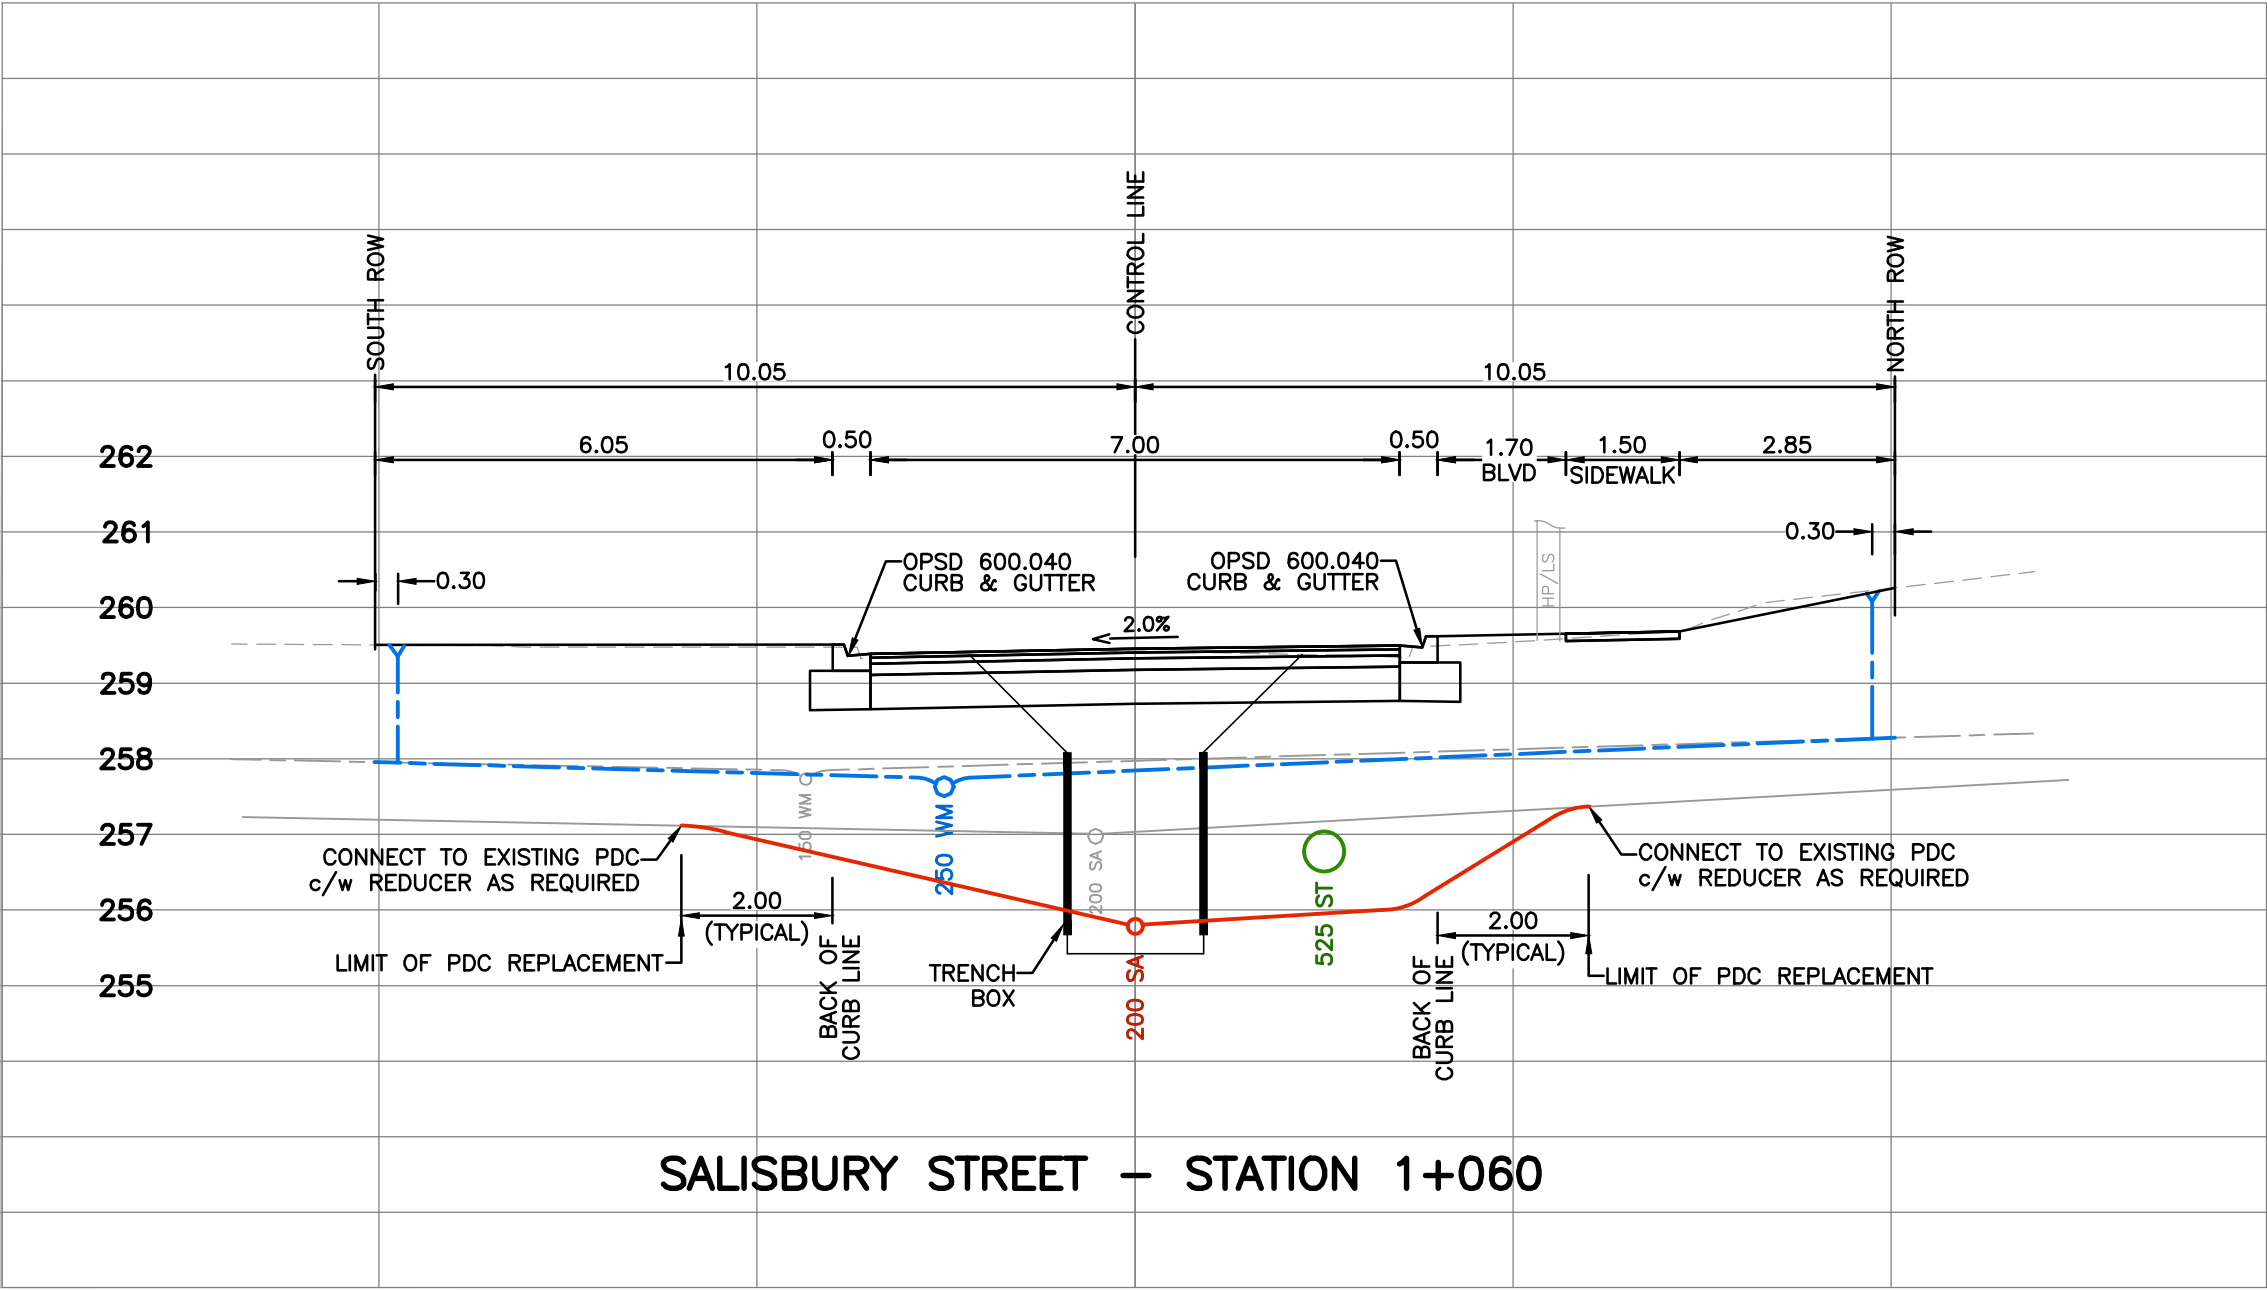

PROJECT UPDATE MEETING
THURSDAY, OCTOBER 24, 2024
EAST CARLING PUBLIC SCHOOL - 814 QUEBEC STREET
GYMNASIUM - 7:00pm to 9:00pm

2025 INFRASTRUCTURE RENEWAL PROGRAM
STERLING STREET, MORNINGTON AVENUE
& SALISBURY STREET RECONSTRUCTION