
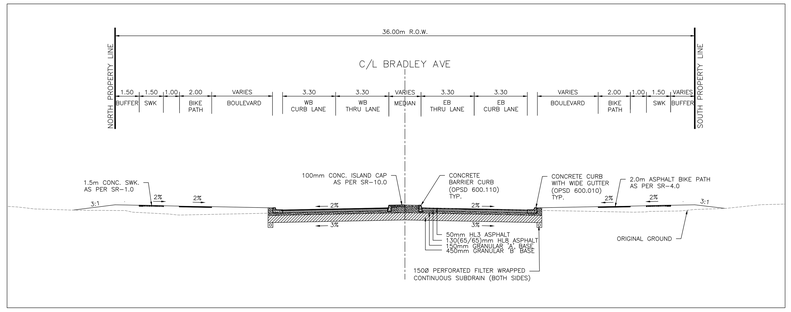


BRADLEY AVENUE
PREFERRED TYPICAL CROSS SECTION

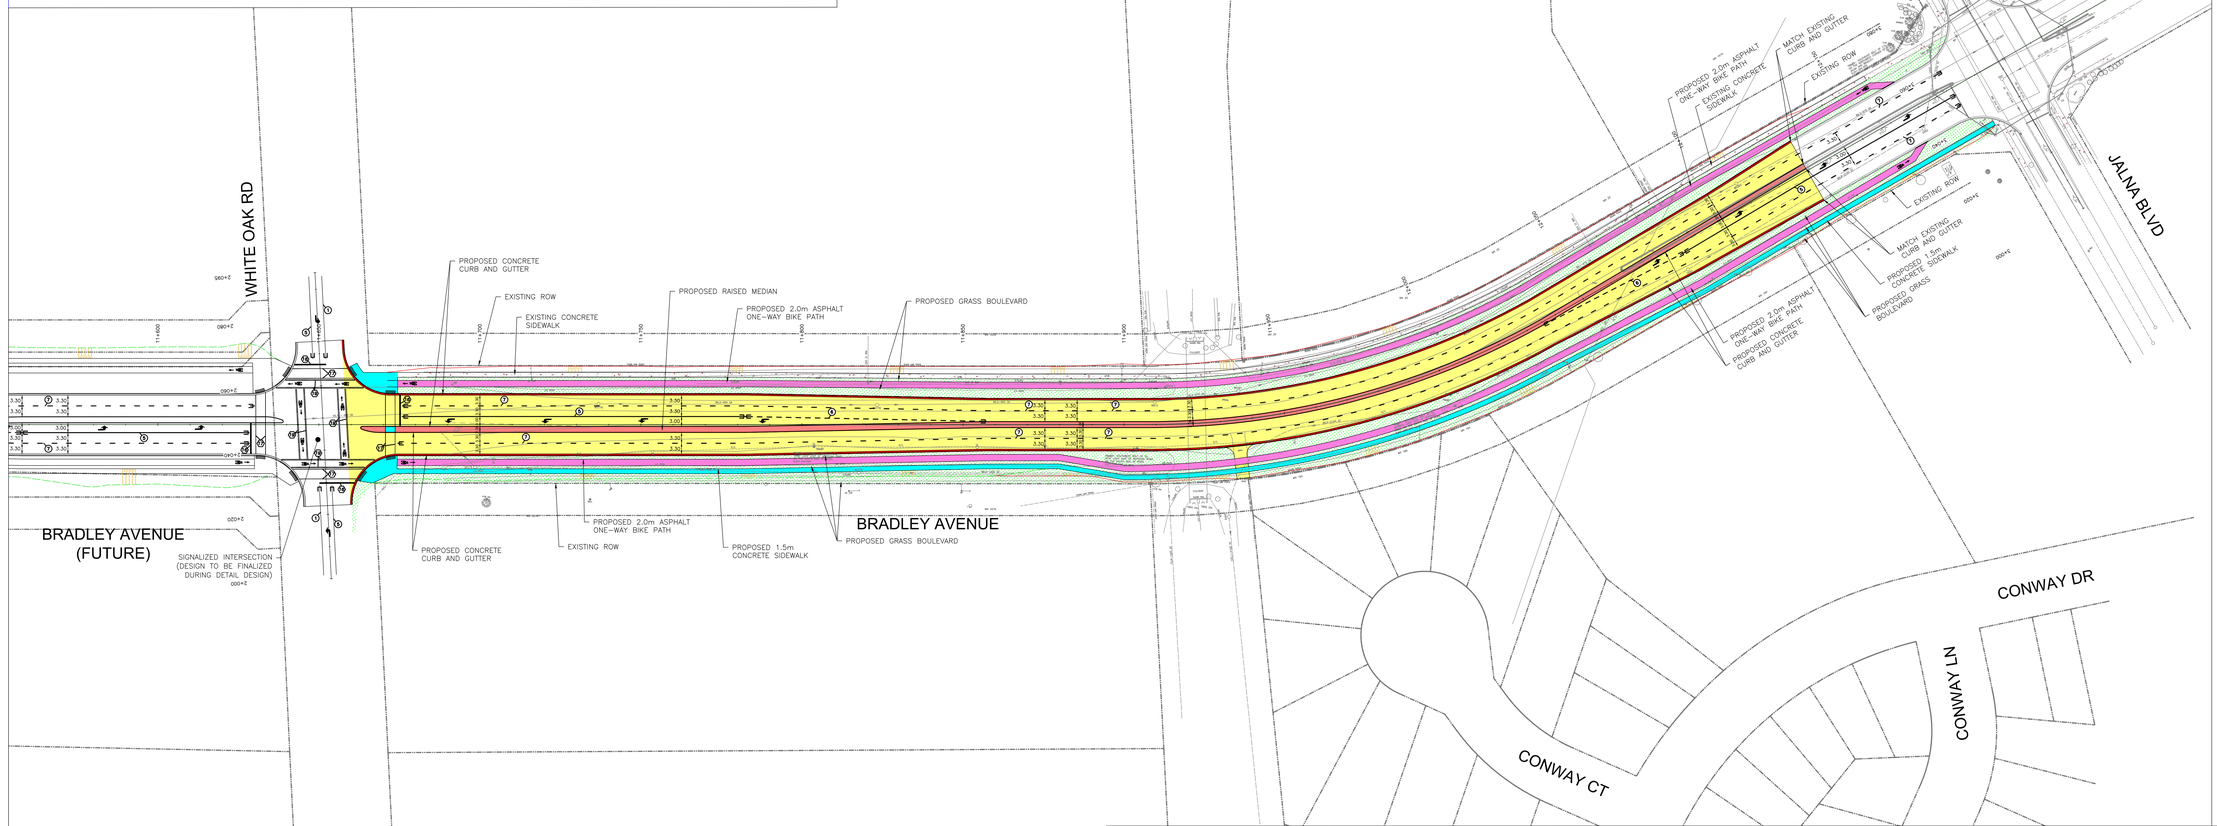

CORPORATION OF THE CITY OF LONDON

wood.

BRADLEY AVENUE
(FROM WHITE OAK ROAD TO JALNA BOULEVARD WEST LEG)
PREFERRED DESIGN

Scale: 1:500

Consultant File No.

Drawing No.

SHEET OF