For Display Purposes Only

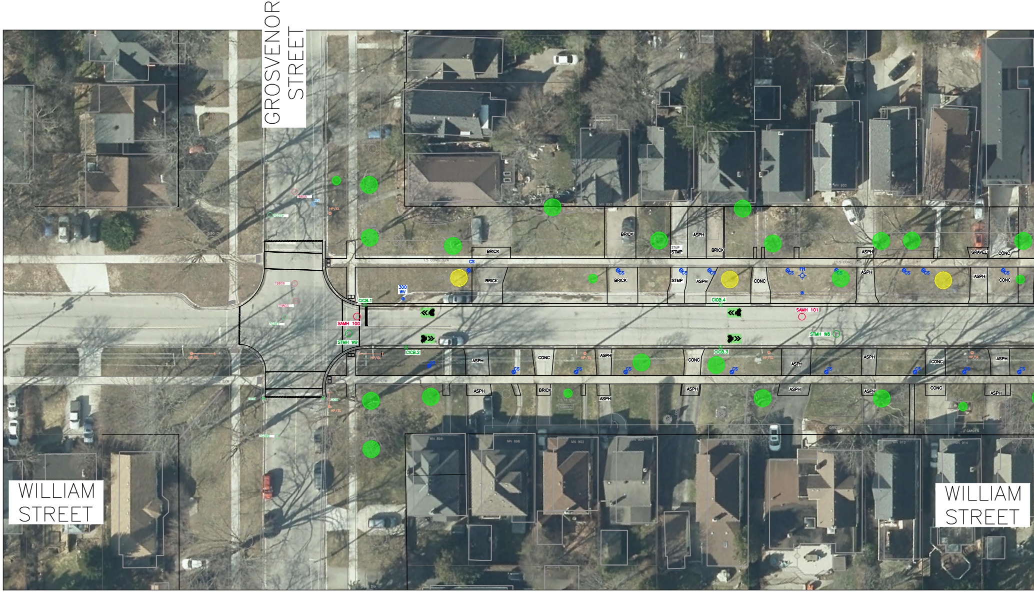
GROSVENOR STREET
WILLIAM STREET
WILLIAM STREET
SAMH 100
SAMH 101
STMH W9
STMH W8
CICB.1
CICB.2
CICB.3
CICB.4
300 WV
FH
CS
BRICK
ASPH
CONC
STMP
GRAVEL
HP/SL

Conditions of Use

Verify elevations and/or dimensions on drawing prior to use. Report any discrepancies to Dillon Consulting Limited.

Do not scale dimensions from drawing.

Do not modify drawing, re-use it, or use it for purposes other than those intended at the time of its preparation without prior written permission from Dillon Consulting Limited.

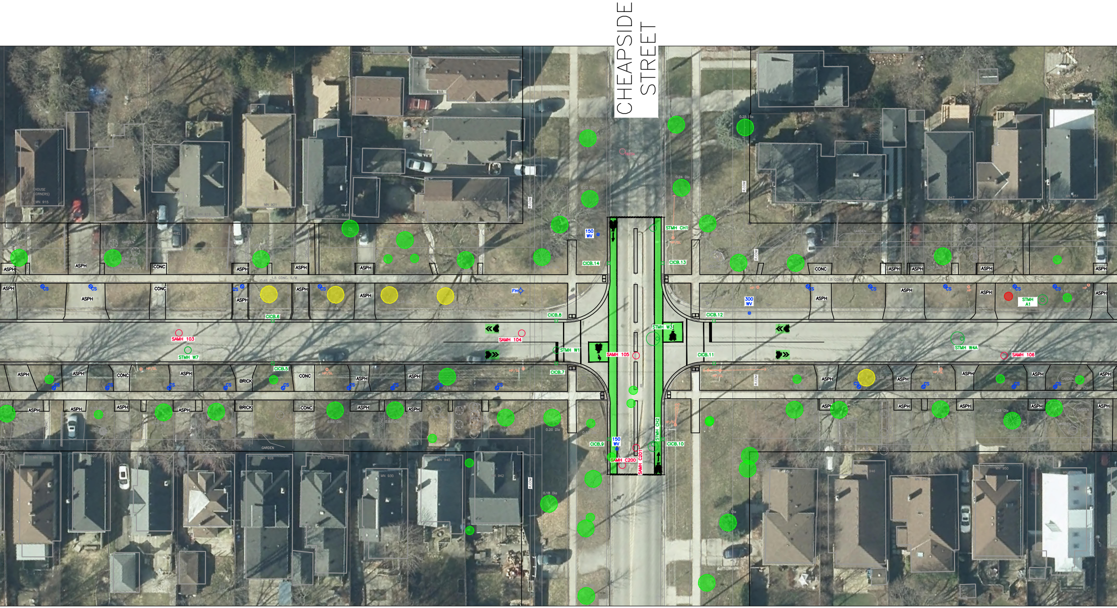
CHEAPSIDE STREET
STMH CH1
150 WV
CICB.14
CICB.13
FH
300 WV
STMH A1
CICB.6
CICB.8
CICB.12
STMH W3
SAMH 103
SAMH 104
STMH W7
STMH W1
SAMH 105
CICB.11
STMH W4A
SAMH 106
CICB.5
CICB.7
CICB.9
150 WV
CICB.10
STMH CH2
SAMH C200
SAMH C201
ASPH
CONC
BRICK
GARDEN
R.COM
HP/SL
0.20 Dia
0.18 Dia
0.22 Dia
0.24 Dia

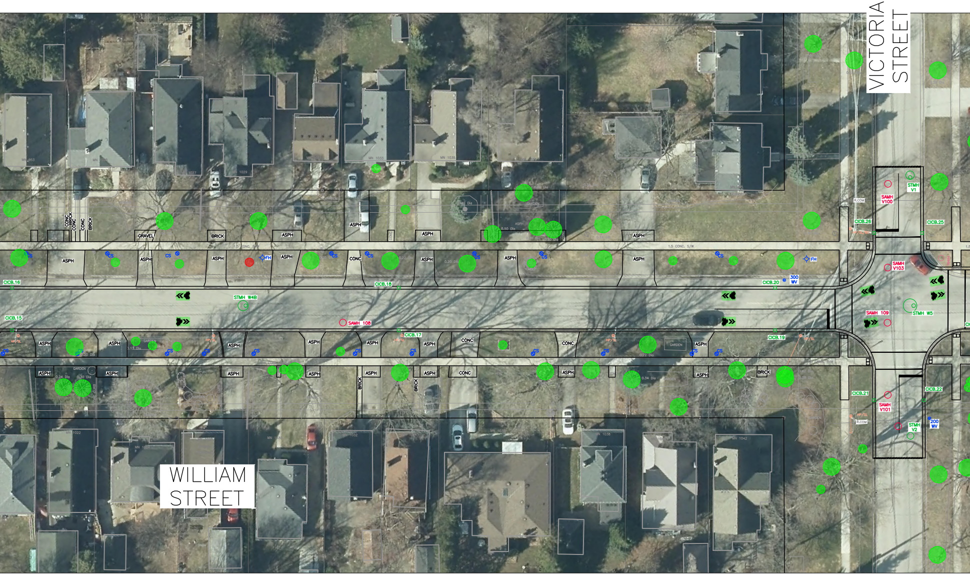
VICTORIA STREET
WILLIAM STREET
CICB.15
CICB.16
CICB.17
CICB.18
CICB.19
CICB.20
CICB.21
CICB.22
CICB.25
CICB.26
STMH W4B
STMH W5
STMH V1
STMH V2
SAMH 108
SAMH 109
SAMH V100
SAMH V101
SAMH V103
300 WV
200 WV
FH
CS
HP/SL
1.5 CONC. S/W
ASPH
CONC
BRICK
GRAVEL
GARDEN

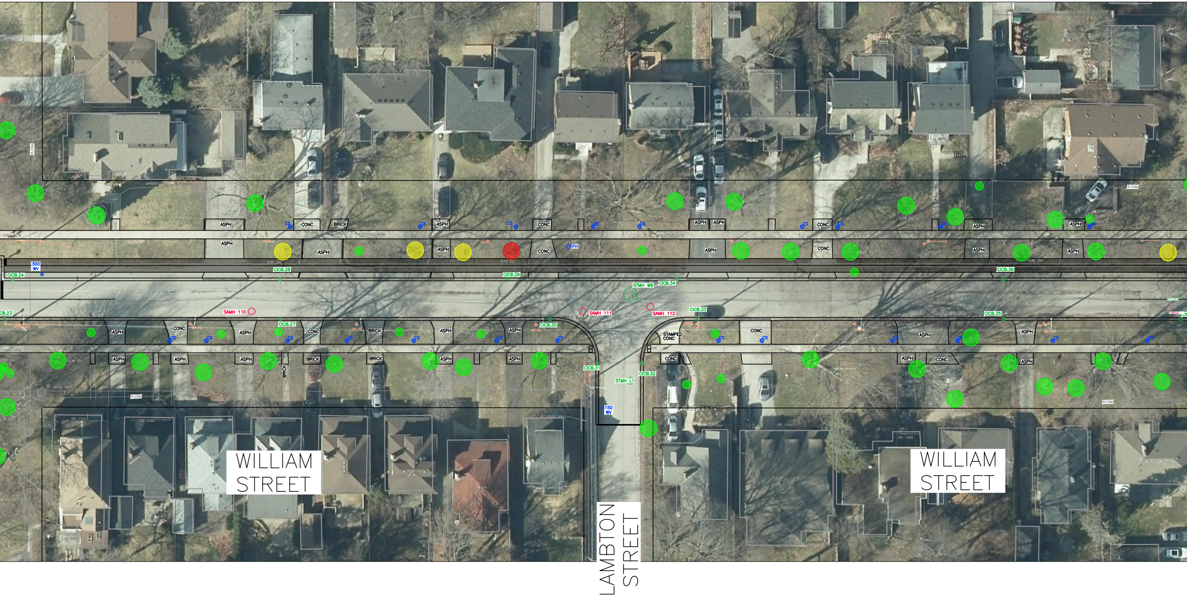
WILLIAM STREET
WILLIAM STREET
LAMBTON STREET
SAMH 110
SAMH 111
SAMH 112
STMH W8
STMH L1
CICB.23
CICB.24
CICB.27
CICB.28
CICB.29
CICB.30
CICB.31
CICB.32
CICB.33
CICB.34
CICB.35
CICB.36
300 WV
150 WV
FH
CS
ASPH
CONC
BRICK
STAMPED CONC

LEGEND

🟢 TREE MAINTAINED

🟡 TREE MAINTAINED WITH CONSTRUCTION IMPACT

🔴 TREE REMOVED

SCALE – 1 : 250
2.5 0 5

DILLON CONSULTING

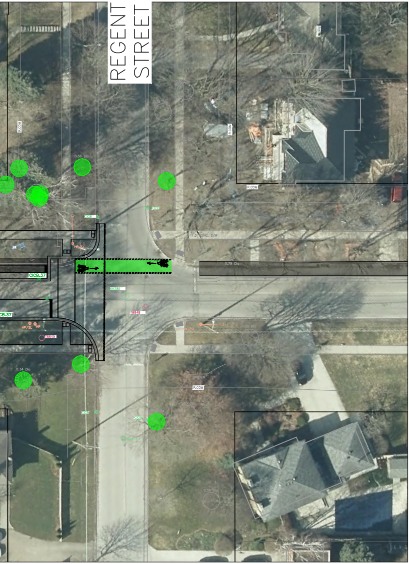
REGENT STREET
R.COM
R.COM
R.COM
R.COM
0.56 Dia
0.36 Dia
0.79 Dia
0.60 Dia
0.34 Dia
0.44 Dia
0.58 Dia
1.5 CONC. S/W
1.5 CONC. S/W
CICB
CICB
CICB.37
CICB.37
FH
HP/SL
HP/SL
HP
HP/SL
BH289
TB848
TB849
GARDEN

No.	ISSUED FOR	DATE	BY

DESIGN JST
REVIEWED BY JDJ
DRAWN JST
CHECKED BY NCG
DATE OCT 2024
SCALE 1:250

WILLIAM STREET RECONSTRUCTION

FROM GROSVENOR STREET TO
REGENT STREET

PROJECT NO. 23–6707

SHEET NO. RP2