

LEGEND

- MILL ASPHALT 500mm WIDE
- (A) ADJUST TO NEW GRADE
- (Ab) ABANDON
- (R) REMOVE
- (PG) PRESSURE GROUT
- [TS] PLACE TOPSOIL AND SOD
- [AB] NEW ASPHALT BOULEVARD
- [AD] NEW ASPHALT DRIVEWAY
- [AW] NEW ASPHALT WALKWAY
- [CC] NEW CONCRETE CURB
- [CS] NEW CONCRETE SIDEWALK
- [ECS] NEW EXPOSED AGGREGATE CONCRETE SIDEWALK
- [SCS] NEW STAMPED CONCRETE SIDEWALK
- [PS] REPLACE PAVING STONE
- [GD] REPLACE GRAVEL DRIVEWAY
- [RR] REMOVE AND REPLACE
- [TPB] TREE PROTECTION BARRIER
- [ECD] NEW EXPOSED AGGREGATE CONCRETE DRIVEWAY
- [SCD] NEW STAMPED CONCRETE DRIVEWAY
- [CD] NEW CONCRETE DRIVEWAY

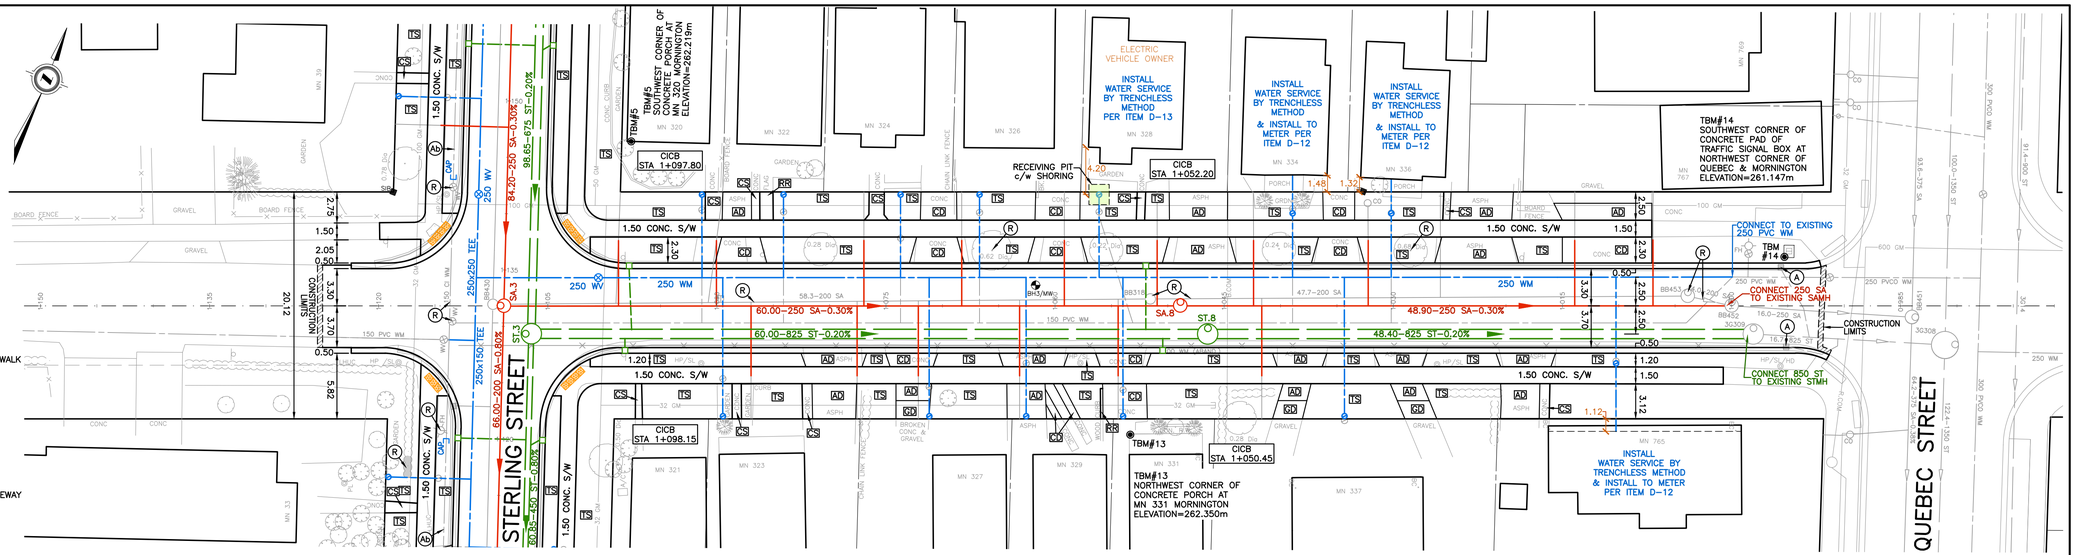

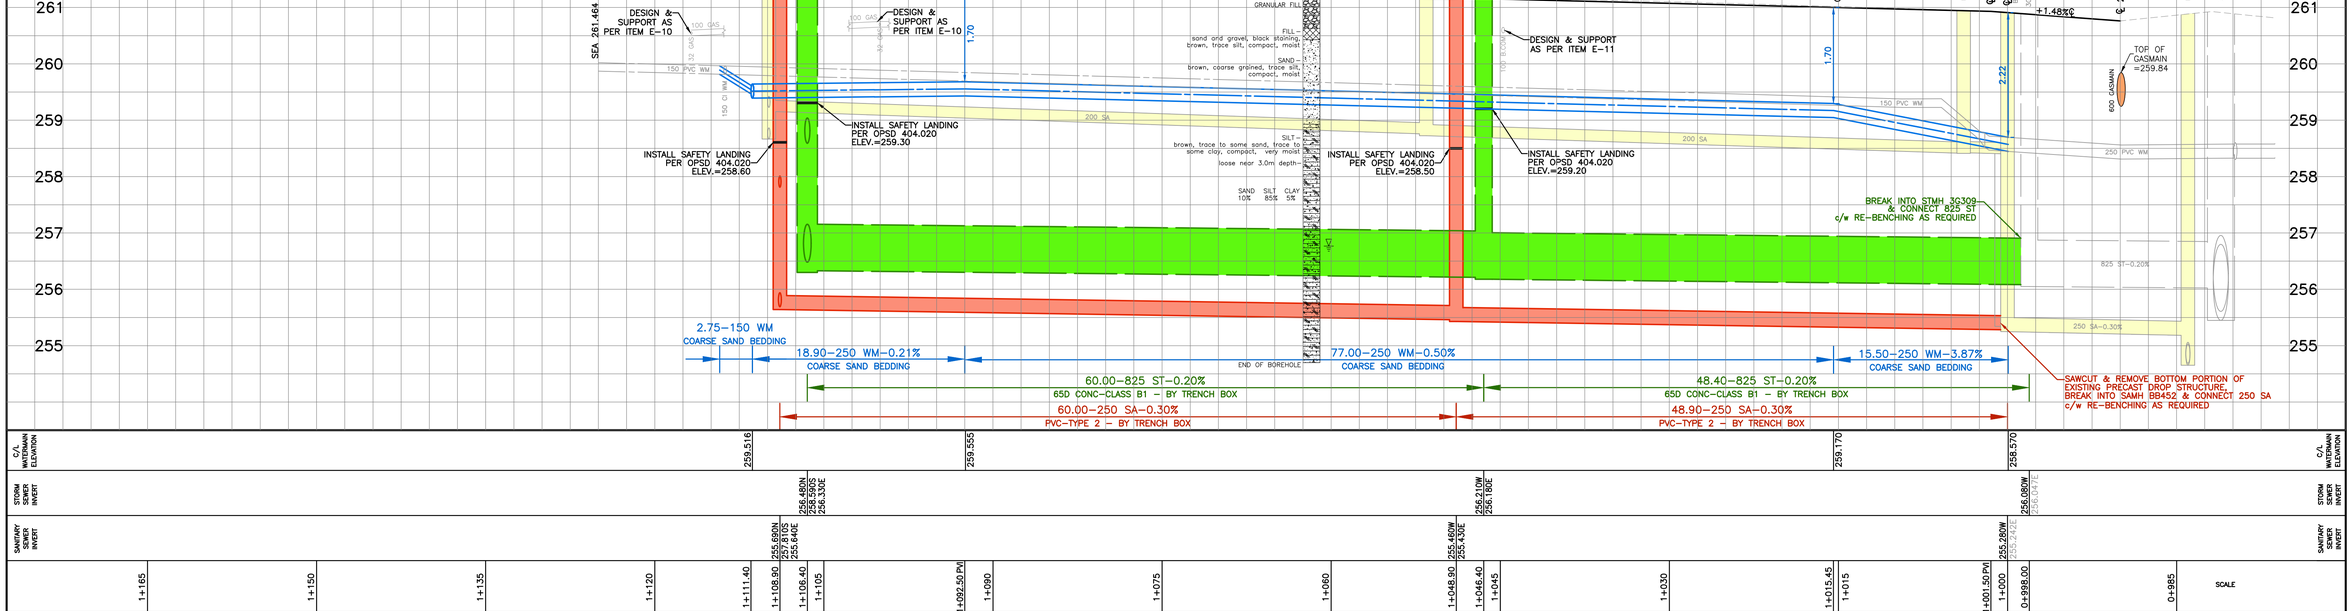

PROJECT UPDATE MEETING

THURSDAY, OCTOBER 24, 2024

EAST CARLING PUBLIC SCHOOL - 814 QUEBEC STREET

GYMNASIUM - 7:00pm to 9:00pm

2025 INFRASTRUCTURE RENEWAL PROGRAM
STERLING STREET, MORNINGTON AVENUE & SALISBURY STREET RECONSTRUCTION

For Display Purposes Only

London CANADA

AGM PLAN • SURVEY • ENGINEER

ARCHIBALD, GRAY & McKAY ENGINEERING LTD.
3514 WHITE OAK ROAD, LONDON, ON. N6E 2Z9
PHONE 519-685-5300 FAX 519-685-5303
EMAIL info@agm.on.ca WEB www.agm.on.ca

HORIZONTAL SCALE – 1 : 250 (2.5 0 5m)

VERTICAL SCALE – 1 : 50 (0.5 0 1m)