

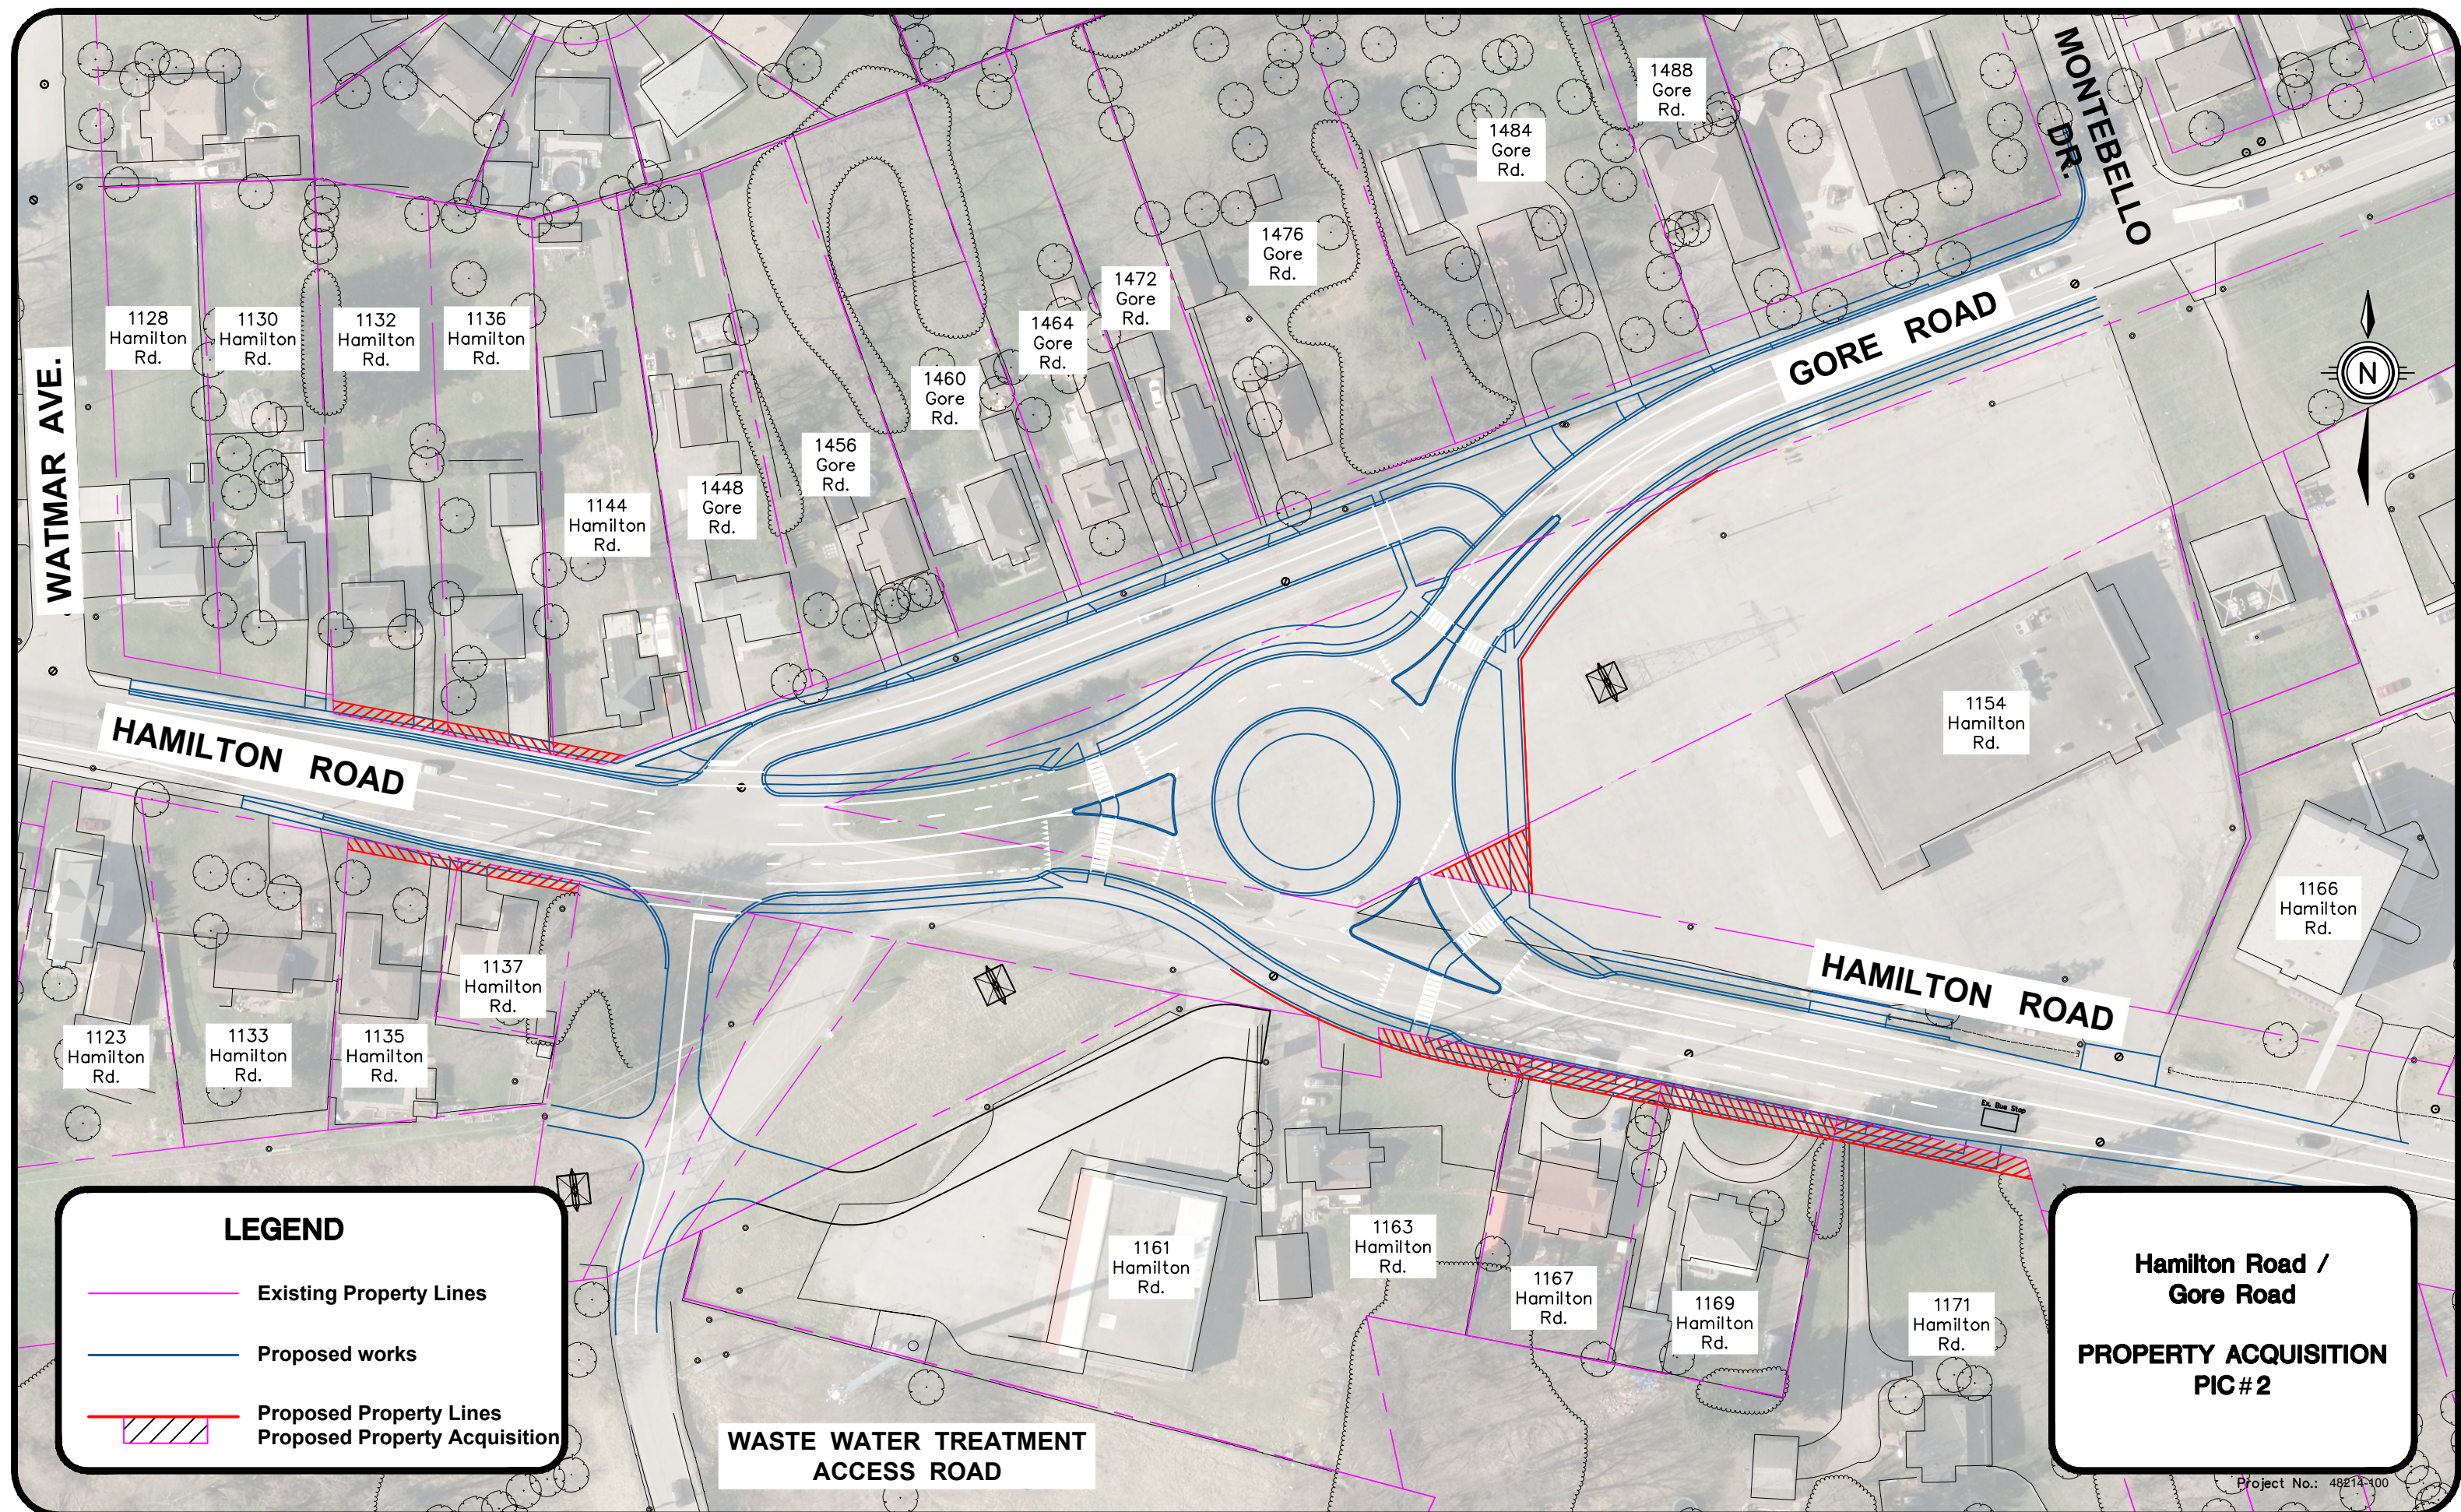


Appendix J

Property Acquisition

FIGURE 16.0: PROPERTY ACQUISITION REQUIREMENTS FOR THE PREFERRED ALTERNATIVE

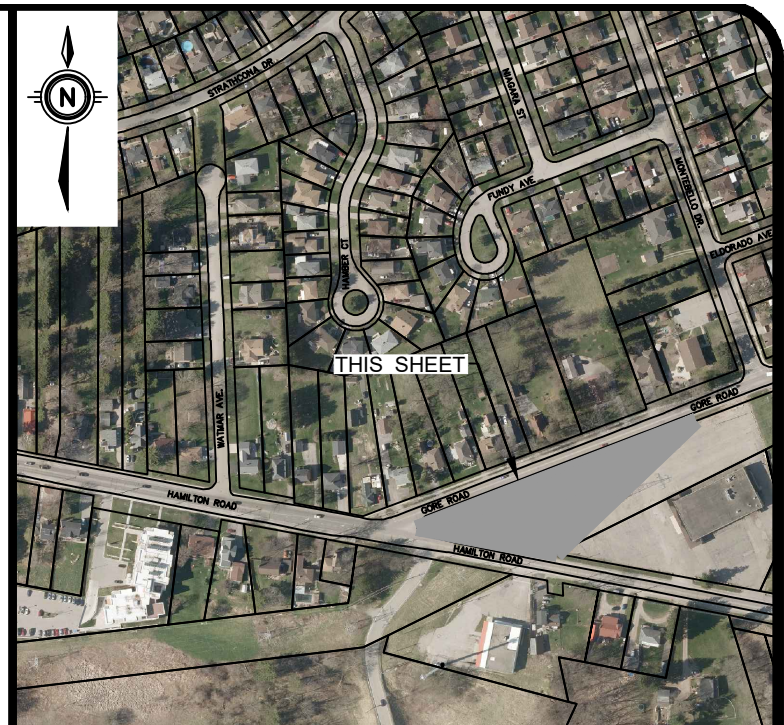

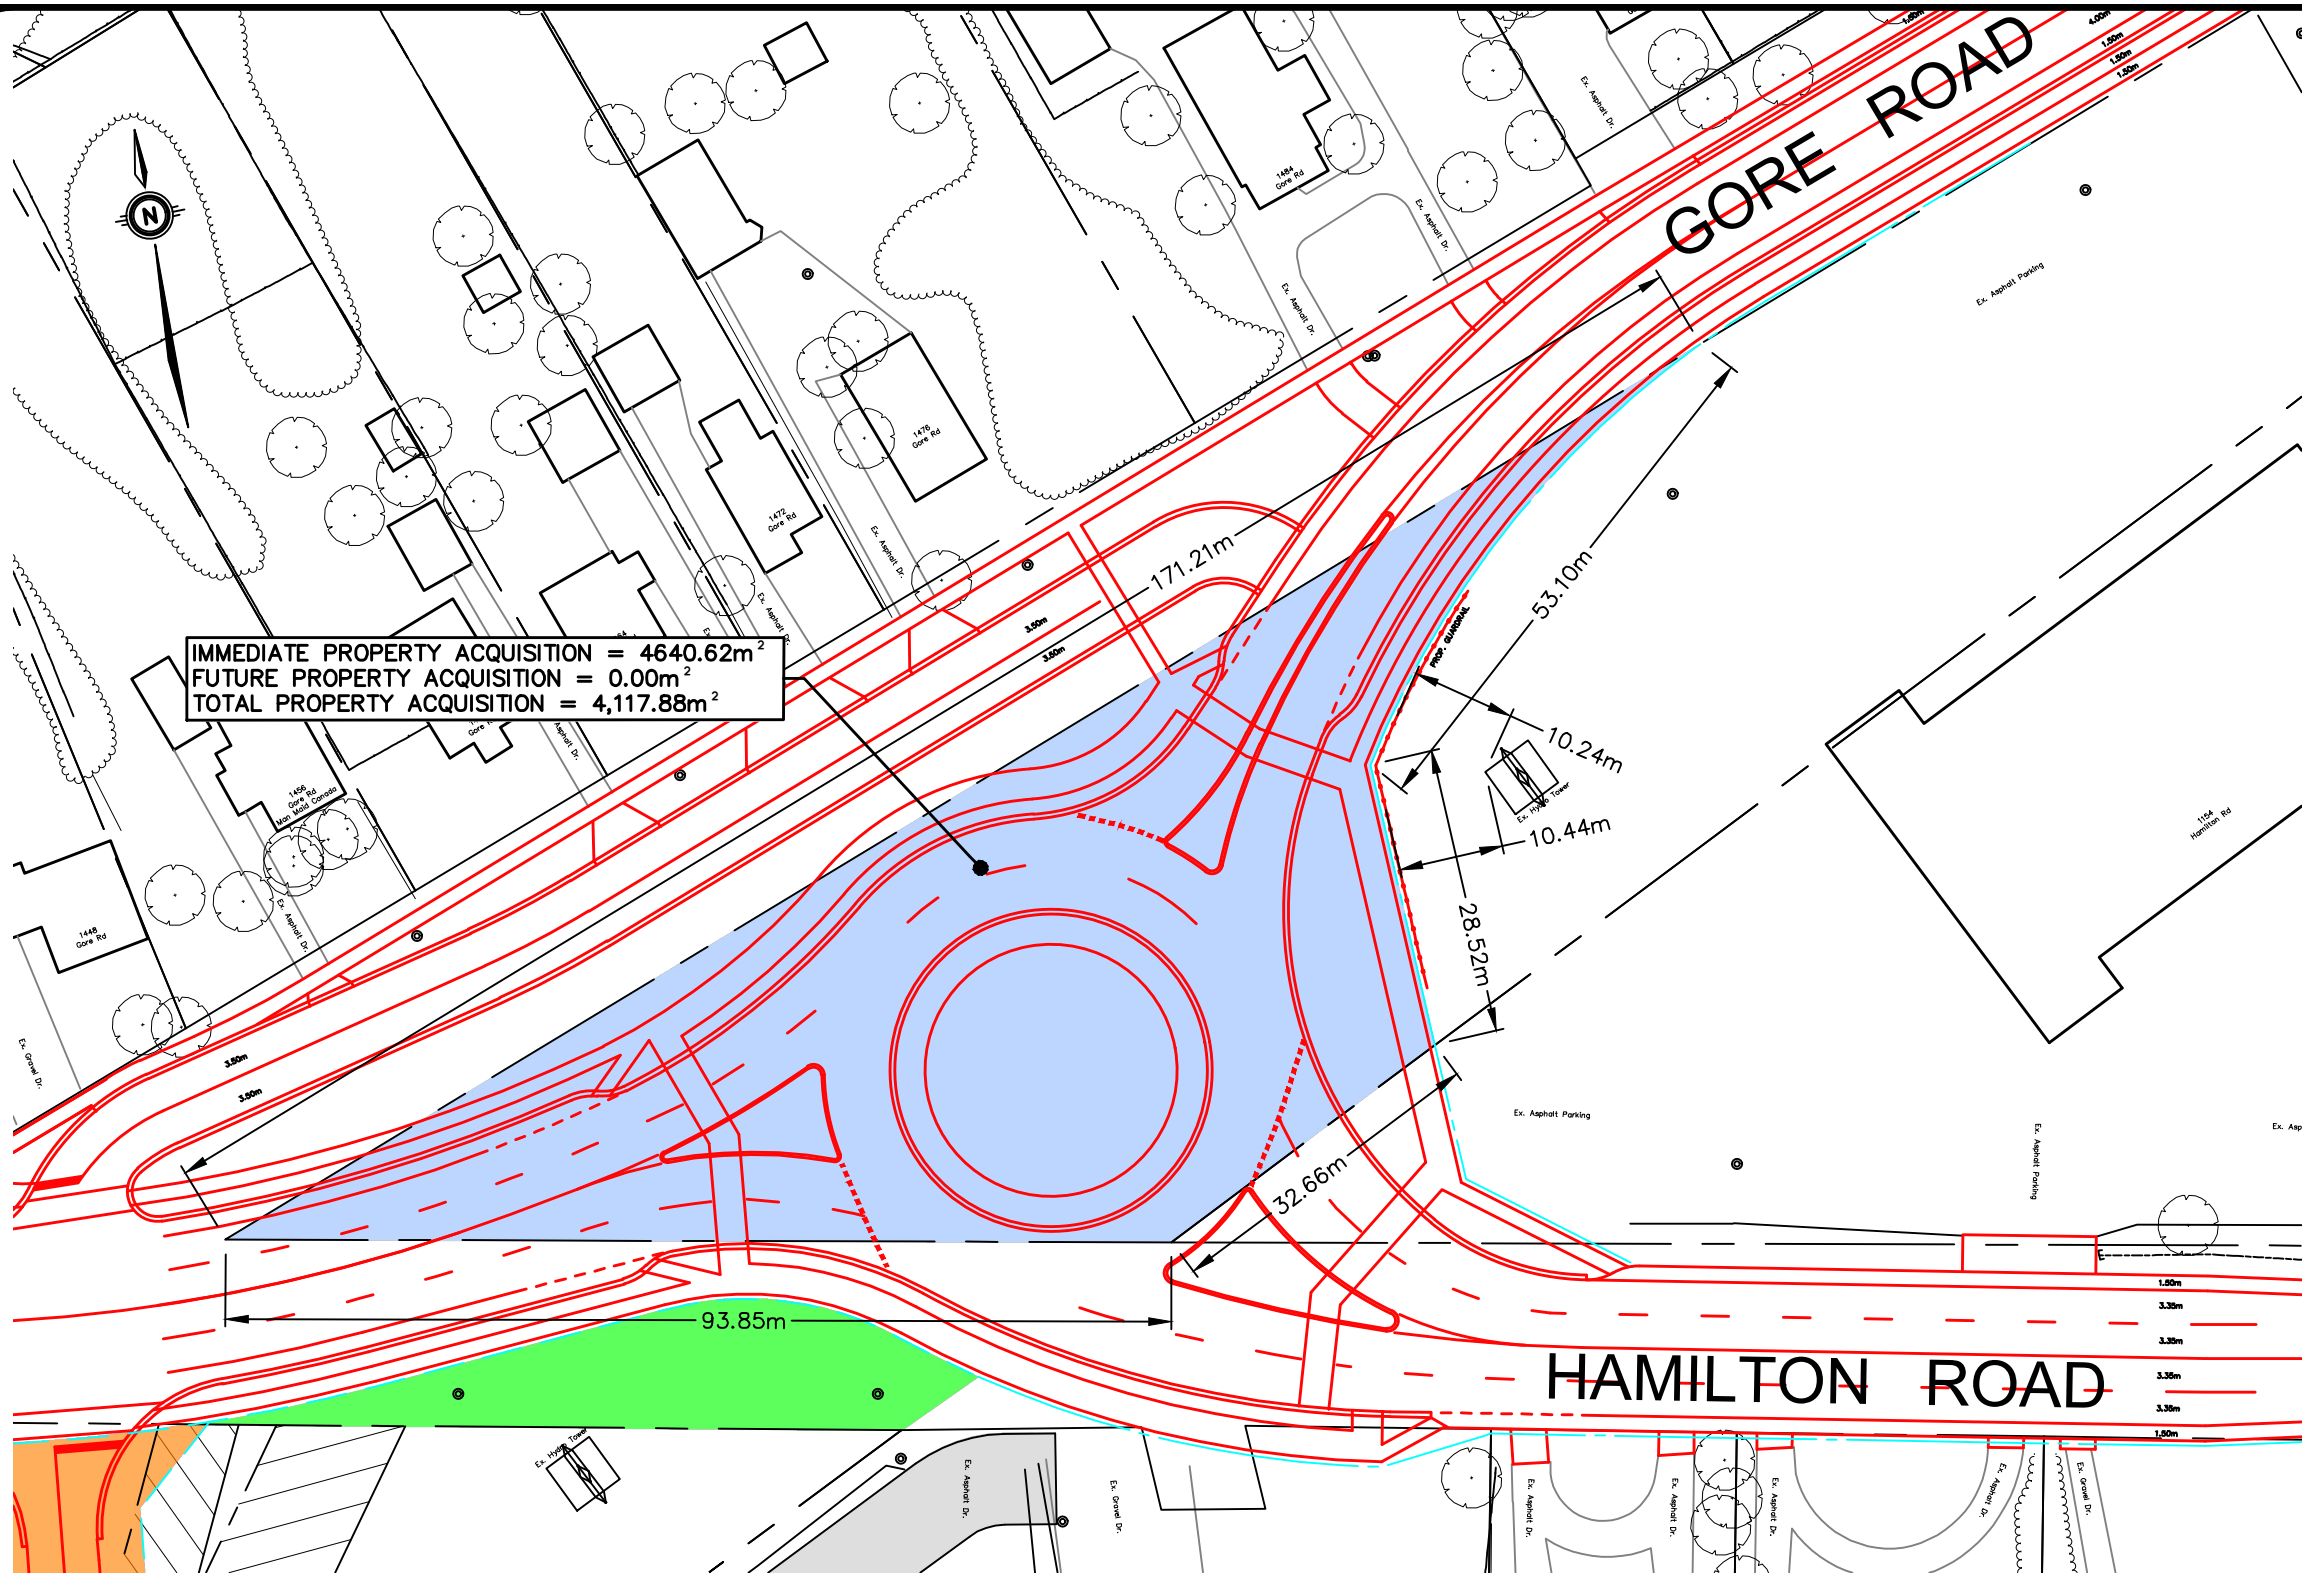

KEY PLAN
N.T.S.

LEGEND

- EXISTING ROW/PROPERTY LINE
- EXISTING CURB
- EXISTING FENCE
- EXISTING RETAINING WALL
- PROPOSED ROW LINE
- PROPOSED CURB
- PROPOSED PROPERTY LINE
- FUTURE PROPERTY LINE
- IMMEDIATE PROPERTY ACQUISITION
- EXISTING EASEMENT FOR ROADWAY
- EXISTING EASEMENT FOR WATERMAIN



Municipal Division

Project Number:
48214-100

Project Name:
HAMILTON RD. / GORE RD.
WATMAR AVE. TO MONTEBELLO DR.

Drawing Title:
PROPERTY IMPACT PLAN
081250002 HYDRO ONE



Scale: 1:750
Date: JAN. 2022
Drawn by: PFR
Revision #:

Issued For:
REVIEW

Drawing Number:

LP4.13



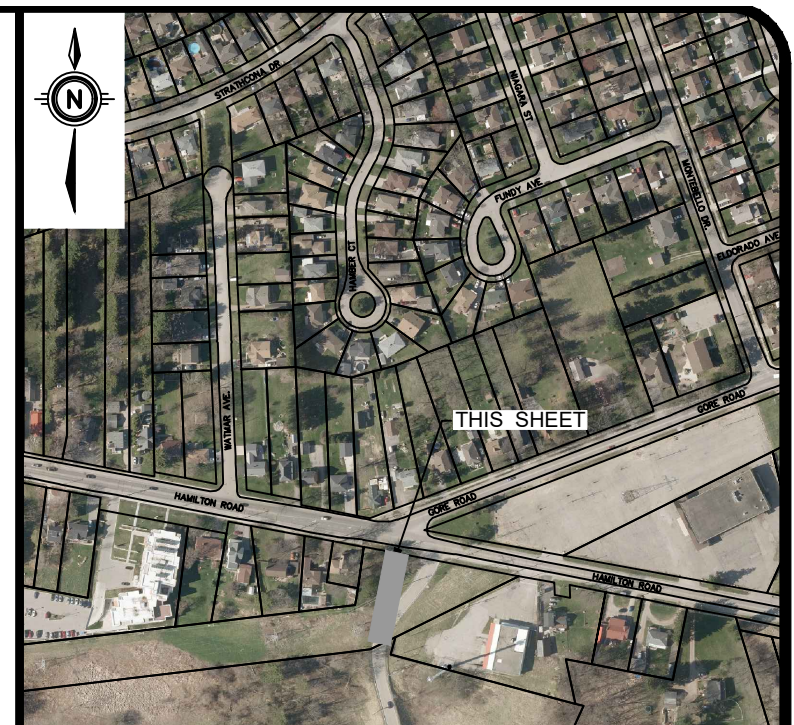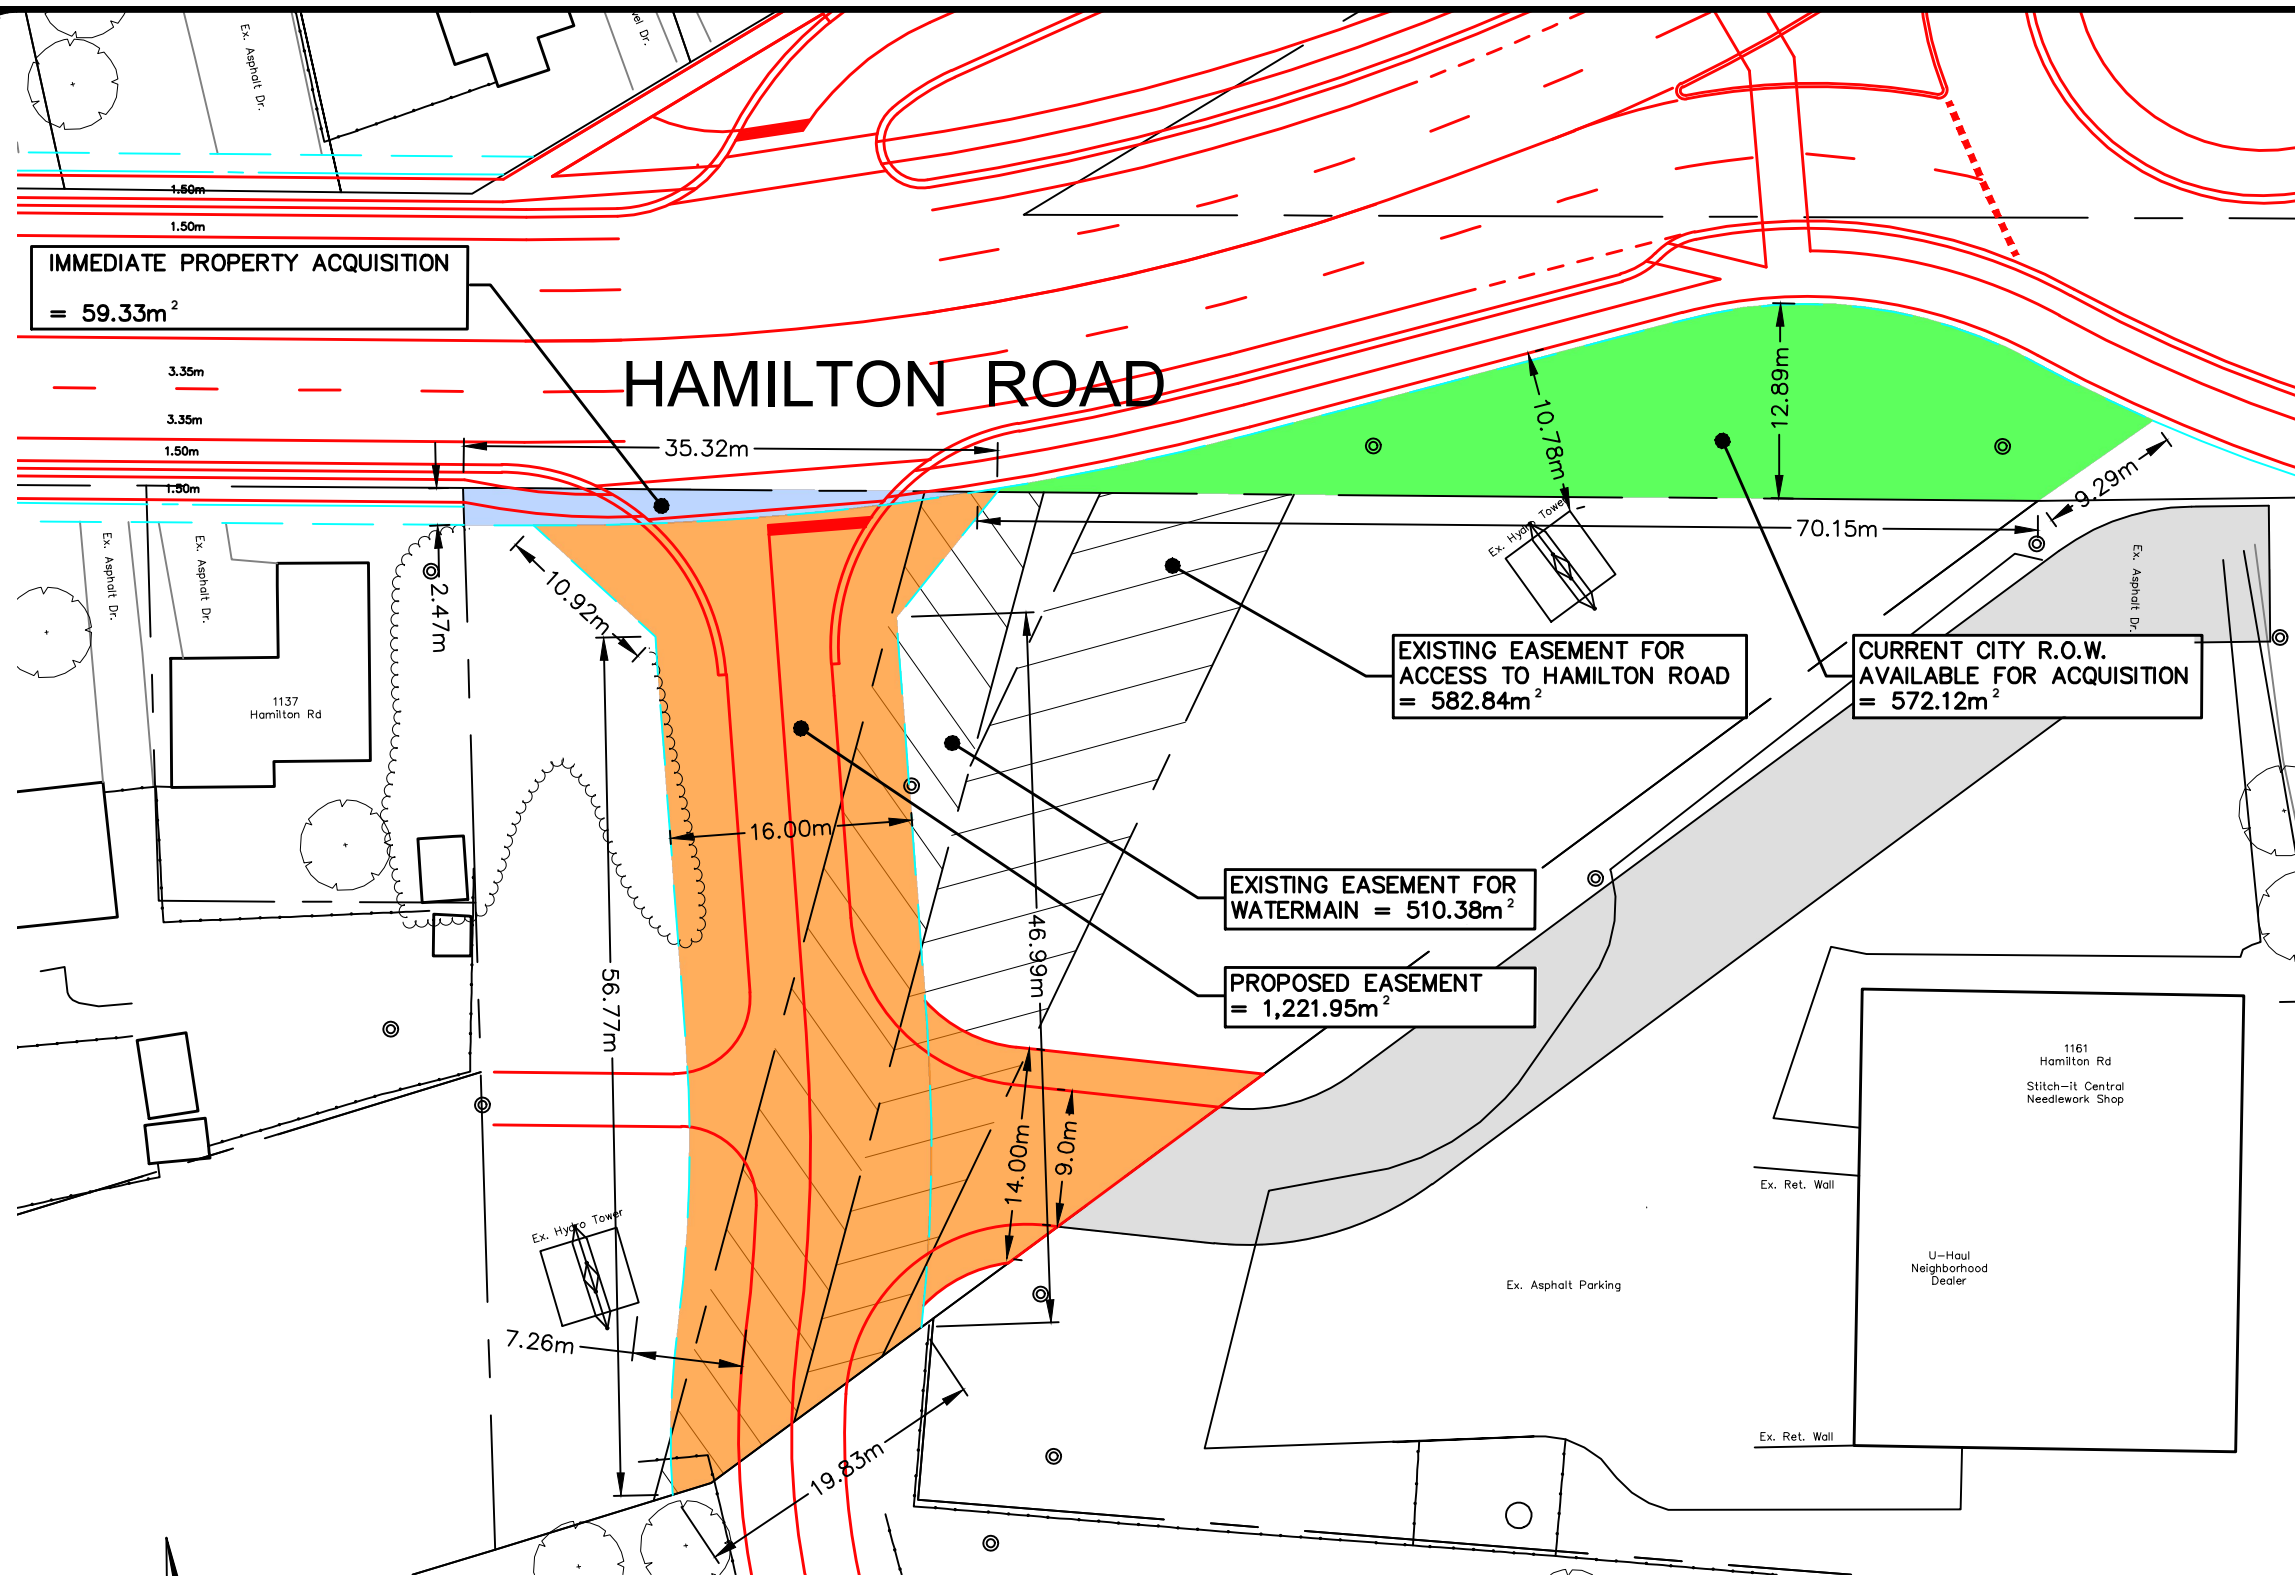

KEY PLAN
N.T.S.

LEGEND

- PROPOSED PROPERTY LINE
- FUTURE PROPERTY LINE
- EXISTING EASEMENT FOR ROADWAY
- EXISTING EASEMENT FOR WATERMAIN
- TRANSFER FROM CITY TO HYDRO ONE
- IMMEDIATE PROPERTY ACQUISITION
- PROPOSED EASEMENT



Municipal Division

Project Number:
48214-100

Project Name:
HAMILTON RD. / GORE RD.
WATMAR AVE. TO MONTEBELLO DR.



Drawing Title:
PROPERTY IMPACT PLAN
081240012 HYDRO ONE

Scale: 1:500
Date: DEC. 2022
Drawn by: PFR
Revision #:

Issued For:
REVIEW

Drawing Number:
LP4.14



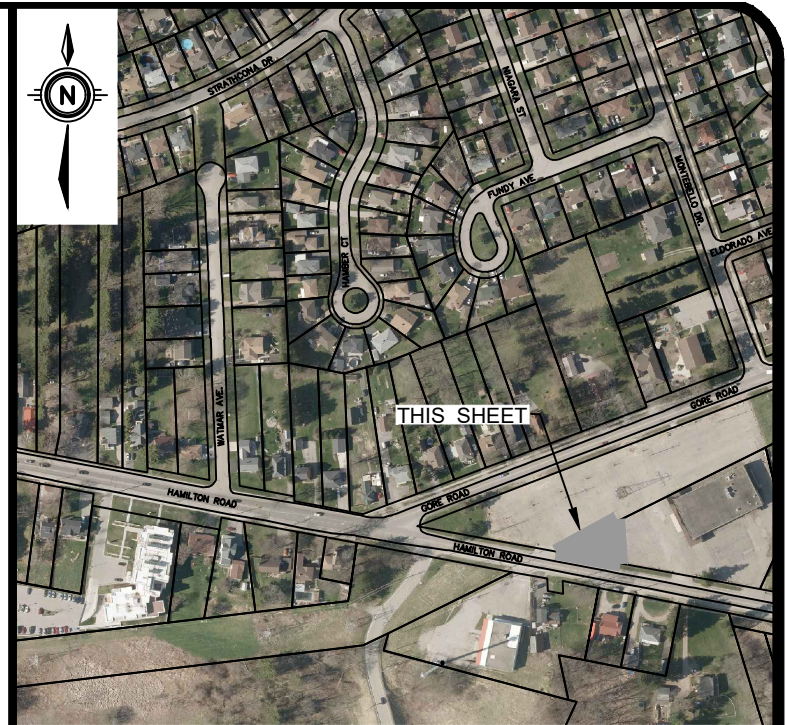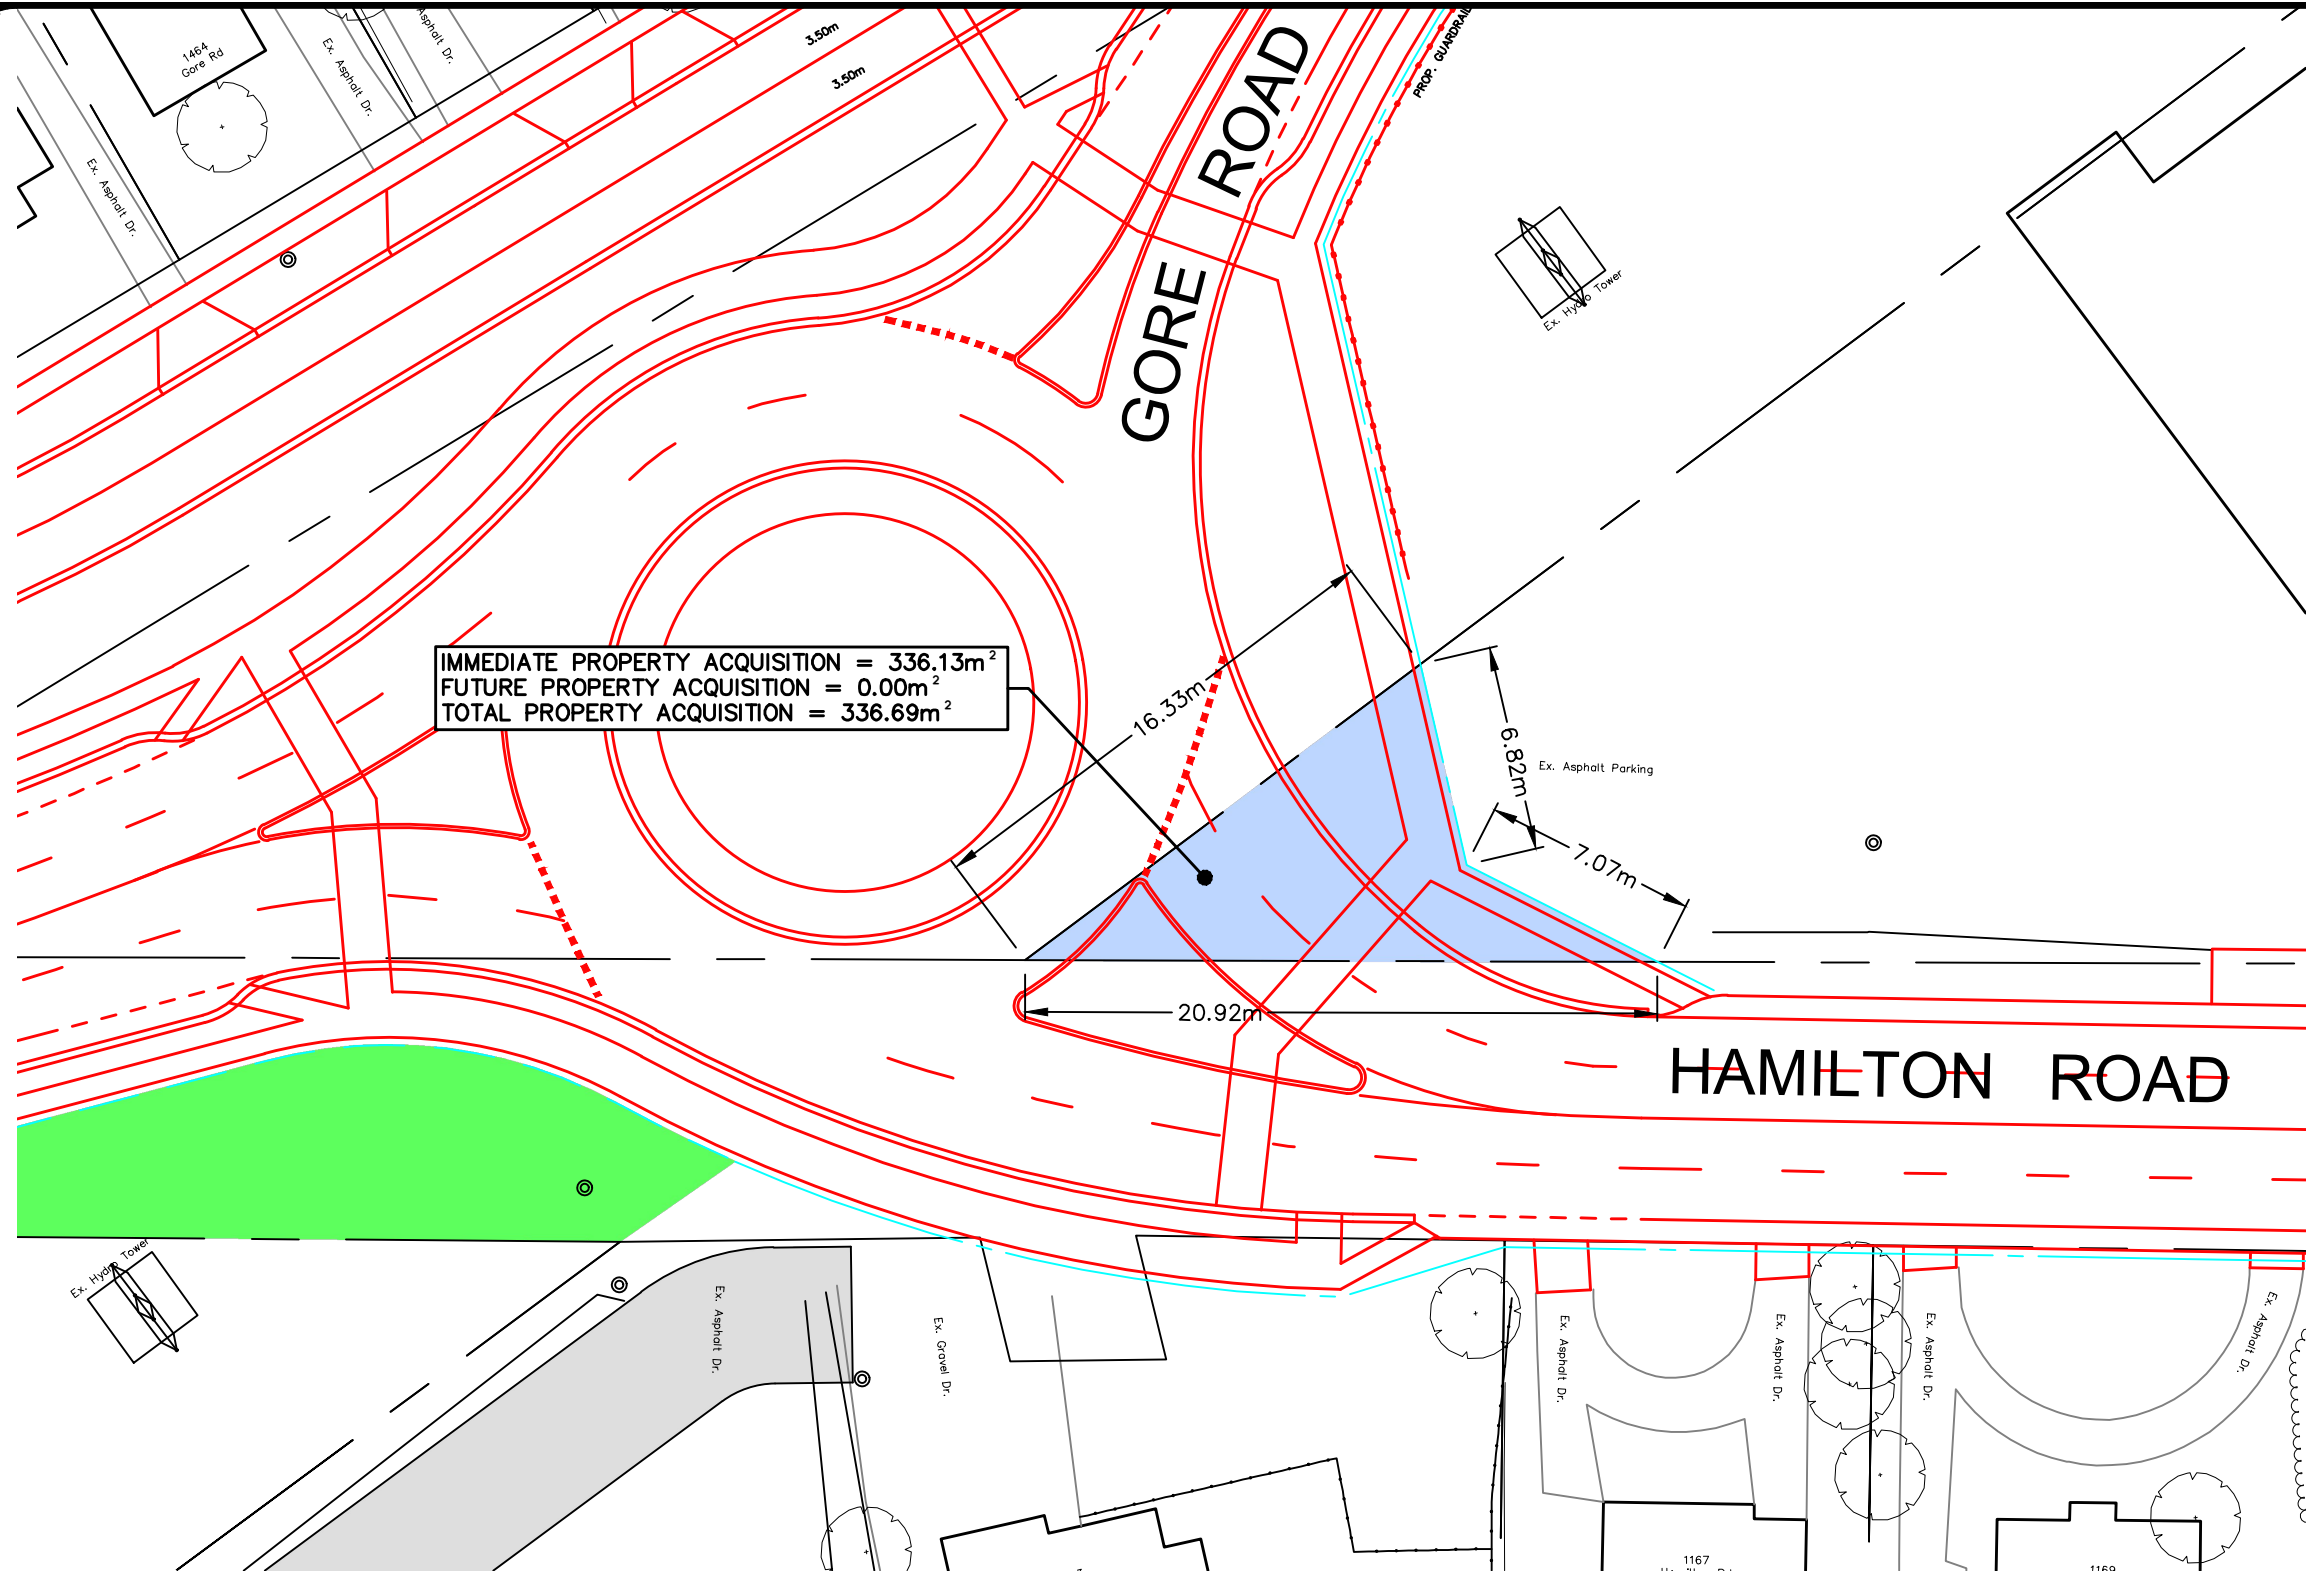

KEY PLAN
N.T.S.

LEGEND

- EXISTING ROW/PROPERTY LINE
- EXISTING CURB
- x — EXISTING FENCE
- EXISTING RETAINING WALL
- - - PROPOSED ROW LINE
- == PROPOSED CURB
- - - PROPOSED PROPERTY LINE
- - - FUTURE PROPERTY LINE
- IMMEDIATE PROPERTY ACQUISITION
- FUTURE PROPERTY ACQUISITION



Municipal Division

Project Number:
48214-100

Project Name:
HAMILTON RD. / GORE RD.
WATMAR AVE. TO MONTEBELLO DR.

Drawing Title:
PROPERTY IMPACT PLAN
1154 HAMILTON RD.

Scale:	1:500	Drawn by:	PFR
Date:	JAN. 2022	Revision #:	

Issued For:
REVIEW

Drawing Number:
LP4.12

