


- (A) JAY VILLANI HOLISTIC PRACTITIONER
- (B) D—M REPAIRS & TOWING
- (C) THE RED DOOR SHOPPE ANTIQUE STORE
- (D) AB AUTOMOTIVE CARE
- (E) SIKORSKI SAUSAGES COMPANY & PARKING LOT
- (F) BRODCO CONSTRUCTION
- (G) HASSCO INDUSTRIES
- (H) A-1 PEST CONTROL LIMITED, BOBBY LAWN,
BAG-A-SIGN SIGN SHOP, BLACK RIVER
CARPENTRY
- (I) BRAUNY MOVERS, LPM PROFESSIONAL
MOVERS & STORAGE
- (J) CITY STORAGE GROUP
- (K) DORA AUTO REPAIR, & PARKING LOT
- (L) ACTIONS AUTO REPAIR
- (M) JOHNSTONE PROPERTY MAINTENANCE
- (N) ANDERSON TRUCK AND TRAILER
- (O) PRECISION AUTO WORKS
- (P) EURO TRANSPORTS
- (Q) FedEx FREIGHT
- (R) 1135 CanTune
- (S) MESA MACHINE DESIGN LTD.
- (T) MARTIN JESKO CUSTOM CABINETRY,
OHEN EMERSON MILLWORKING
- (U) THOMAS ROOFING LONDON LTD.
- (U) KAZ CARPENTRY CUSTOM CABENETRY
- (U) O.D.I. REPAIR SHOP

1. MINIMUM ONE (1) LANE OF TRAFFIC IS REQUIRED AT ALL TIMES DURING CONSTRUCTION WITHIN THE BRYDGES STREET AND CHILDERS STREET INTERSECTION AS WELL AS WITHIN THE ASHLAND AVENUE AND WILTON AVENUE INTERSECTION. CONTRACTOR MUST DEDICATE TWO (2) FLAG PERSONS TO CONTROL TRAFFIC WHILE TRAFFIC IS MINIMIZED TO ONE (1) LANE.
2. THE BRYDGES STREET AND CHILDERS STREET INTERSECTION AS WELL AS THE ASHLAND AVENUE AND WILTON AVENUE INTERSECTION MUST BE OPEN TO TWO (2) LANES OF TRAFFIC DURING ALL EVENINGS AND WEEKENDS.

NOTE: –CHILDERS STREET AND WILTON AVENUE WILL BE CLOSED DURING CONSTRUCTION AND ONLY LOCAL TRAFFIC WILL BE ALLOWED. ALL TEMPORARY SIGNAGE AS ILLUSTRATED ON THIS SHEET SHALL BE MAINTAINED THROUGHOUT THE DURATION OF CONSTRUCTION (PROJECT COMPLETION OCTOBER 2026.)

1. THE CONTRACTOR IS REQUIRED TO CO-ORDINATE ALL SIGNAGE AND CONSTRUCTION WITH THE CONTRACT ADMINISTRATOR, EMERGENCY SERVICES AND LTC.
2. THE CONTRACTOR IS REQUIRED TO FULLY COMPLY WITH THE REQUIREMENTS OF THE MINISTRY OF LABOUR AND THE MINISTRY OF TRANSPORTATION (ONTARIO TRAFFIC MANUAL BOOK 7 FIELD EDITION) FOR SITE SPECIFIC TRAFFIC CONTROL.
3. TRAFFIC MANAGEMENT TO BE ADJUSTED IN ACCORDANCE WITH PROPOSED CONSTRUCTION PHASING.
4. PROJECT NOTIFICATION SIGNAGE MUST BE IN PLACE A MINIMUM OF TWO (2) WEEKS PRIOR TO ANY WORKS COMMENCING.

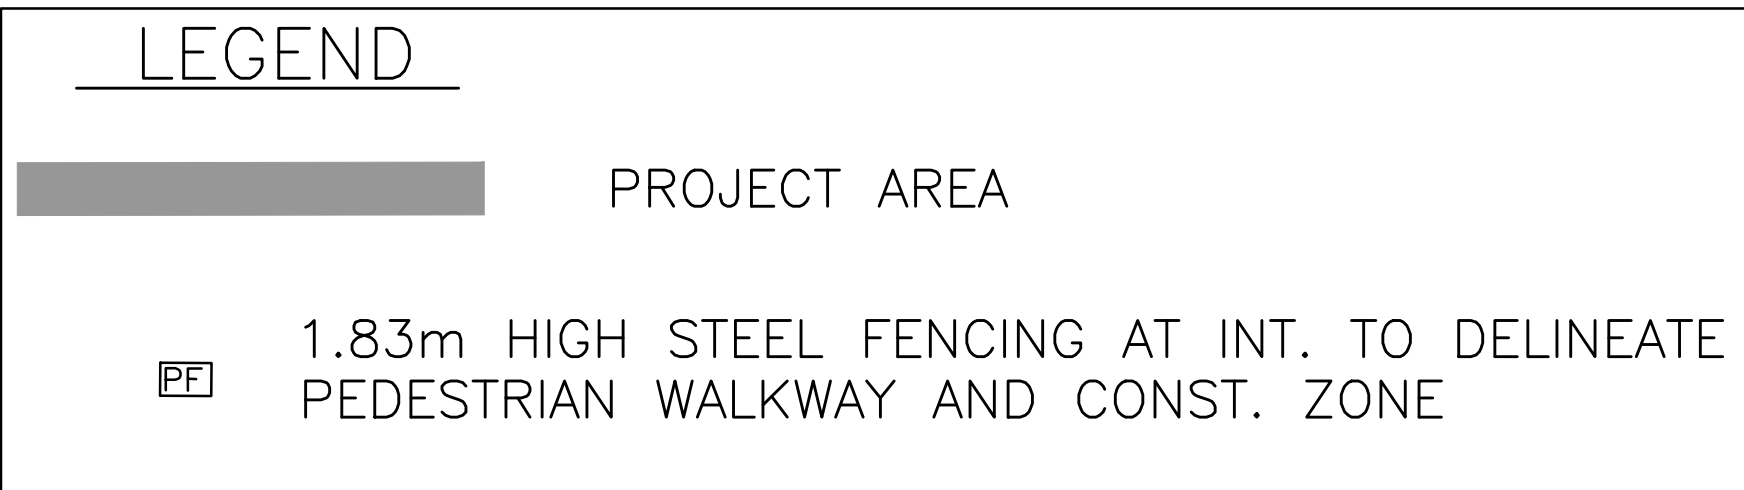

EXISTING SERVICES	DRAWING #, SOURCE	DATE	AS CONSTRUCTED SERVICES	COMPLETION	DETAILS	No.	REVISIONS	DATE	CONSULTANT	CONSULTANT OR DIVISION	ENGINEER'S STAMP	SCALE	TITLE	PROJECT No.	
					DESIGN JDA	1.	90% C.O.L. REVIEW SUBMISSION	OCT.2025	SPRIET	SPRIET ASSOCIATES LIMITED CONSULTING ENGINEERS 155 YORK STREET --- LONDON (519) 672-4100 --- M&A 148	CORPORATION OF THE CITY OF LONDON	HORZ. 1:2000 VERT. N.T.S.	CHILDERS STREET 2026 INFRASTRUCTURE RENEWAL PROGRAM	224304	
					DRAWN BY JDA								15.0m 0 30.0m HORIZONTAL	TRAFFIC MANAGEMENT PLAN	TM1
					CHECKED CSL								0 VERTICAL		
					APPROVED CSL										
					DATE JULY 2024										
					TRAFFIC_MGMT 1									PLAN FILE No.	

PRELIMINARY