
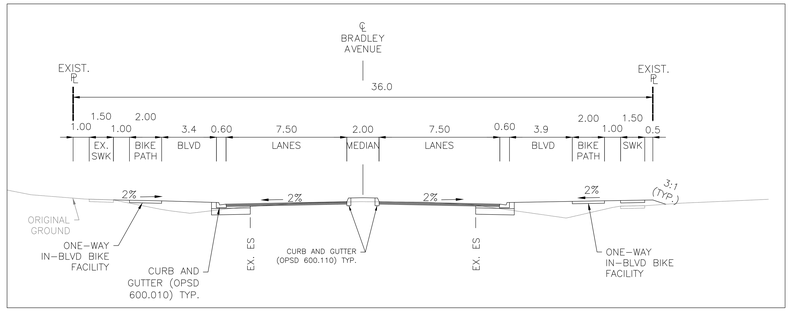


BRADLEY AVENUE
PREFERRED TYPICAL CROSS SECTION

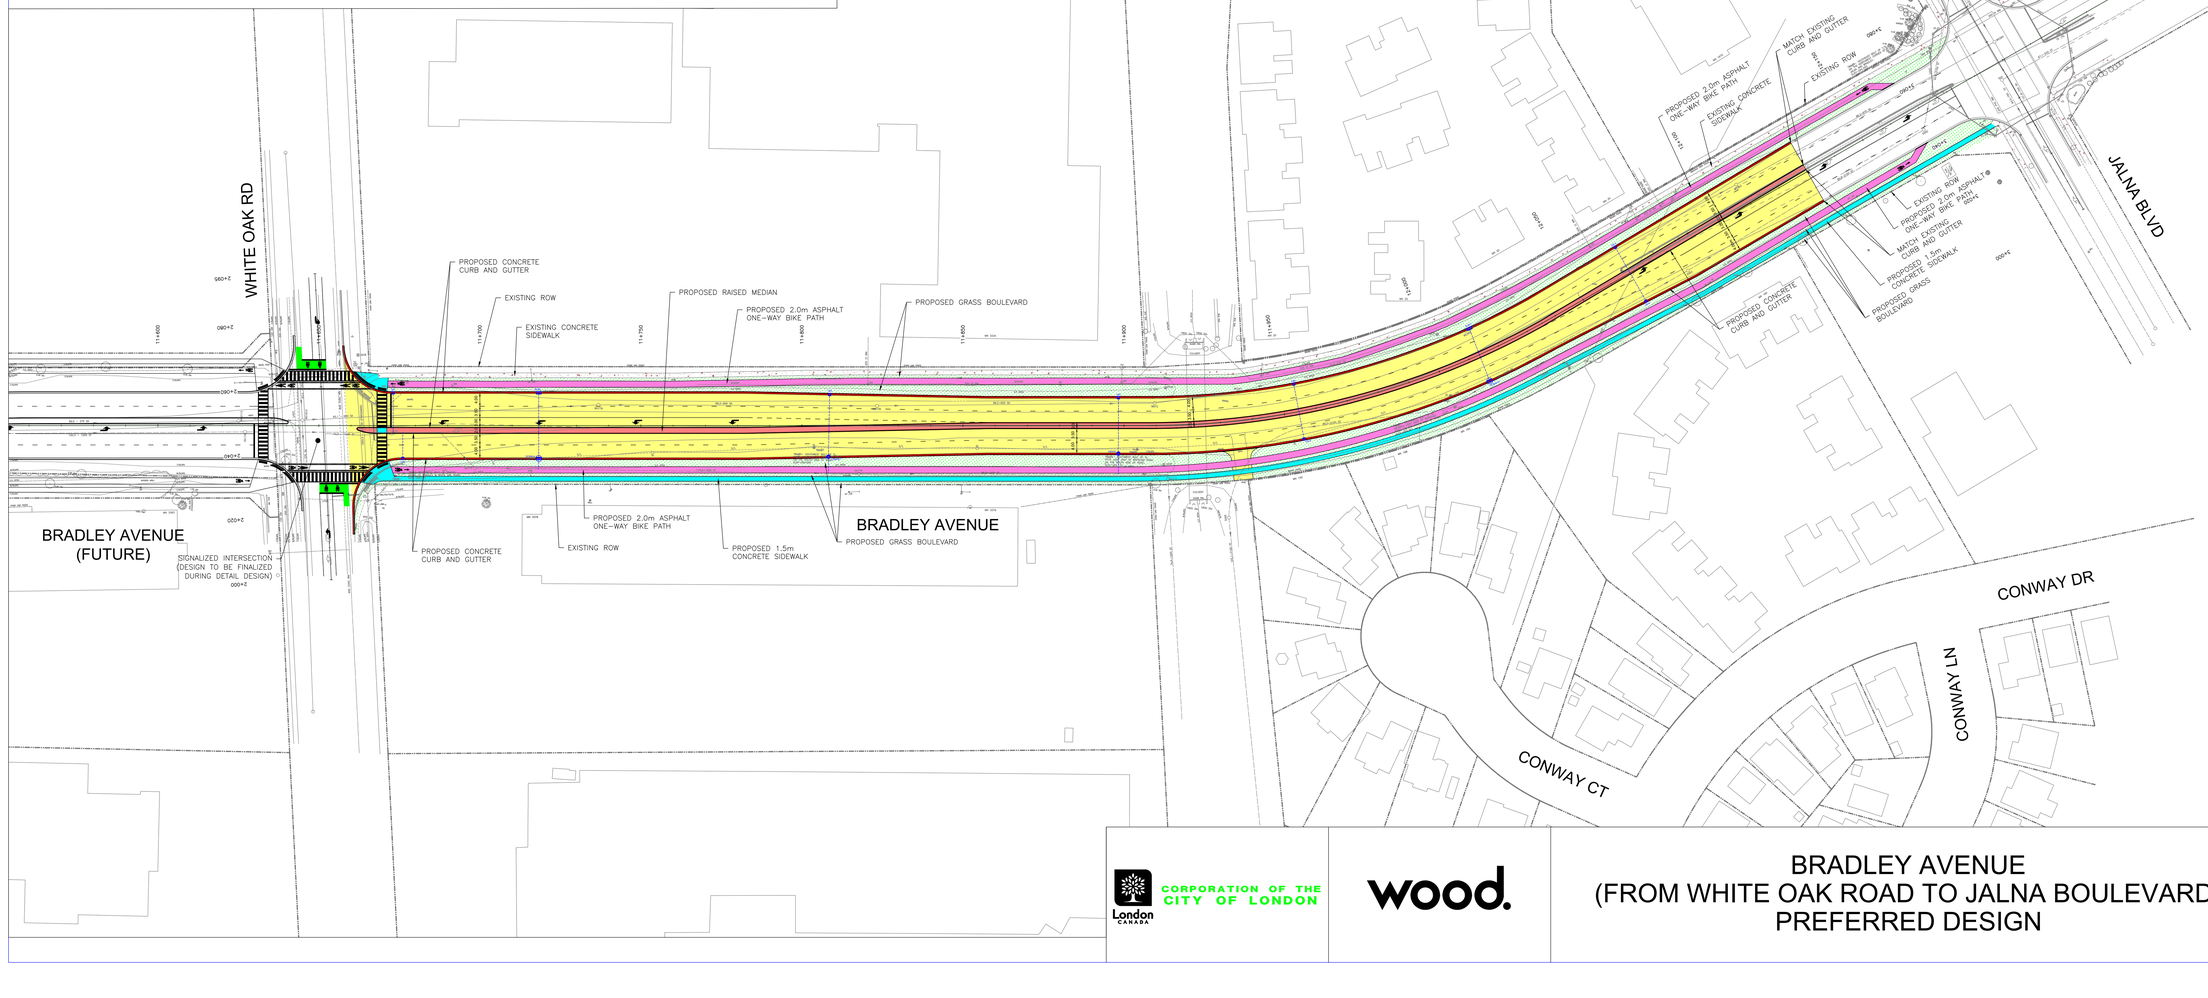

LEGEND

- PROPOSED ASPHALT ROADWAY/DRIVEWAY PAVEMENT
- PROPOSED CONCRETE CURB
- PROPOSED RAISED CONCRETE MEDIAN
- PROPOSED BIKE LANE
- PROPOSED CONCRETE SIDEWALK
- EXISTING CONCRETE SIDEWALK
- PROPOSED GRASS BOULEVARD

CORPORATION OF THE CITY OF LONDON

wood.

BRADLEY AVENUE
(FROM WHITE OAK ROAD TO JALNA BOULEVARD)
PREFERRED DESIGN

Scale: 1:500

Consultant File No. TPB186089

Drawing No. SHEET 1 OF 1

C:\USERS\BRIAN.PETERS\DESKTOP\PROJECTS\BRADLEY AVENUE\PLOTS\TPB186089_PREFERRED DESIGN.DWG