


THIS DRAWING SET IS INTENDED TO BE PRINTED IN COLOR ON 22"x34" PAPER.

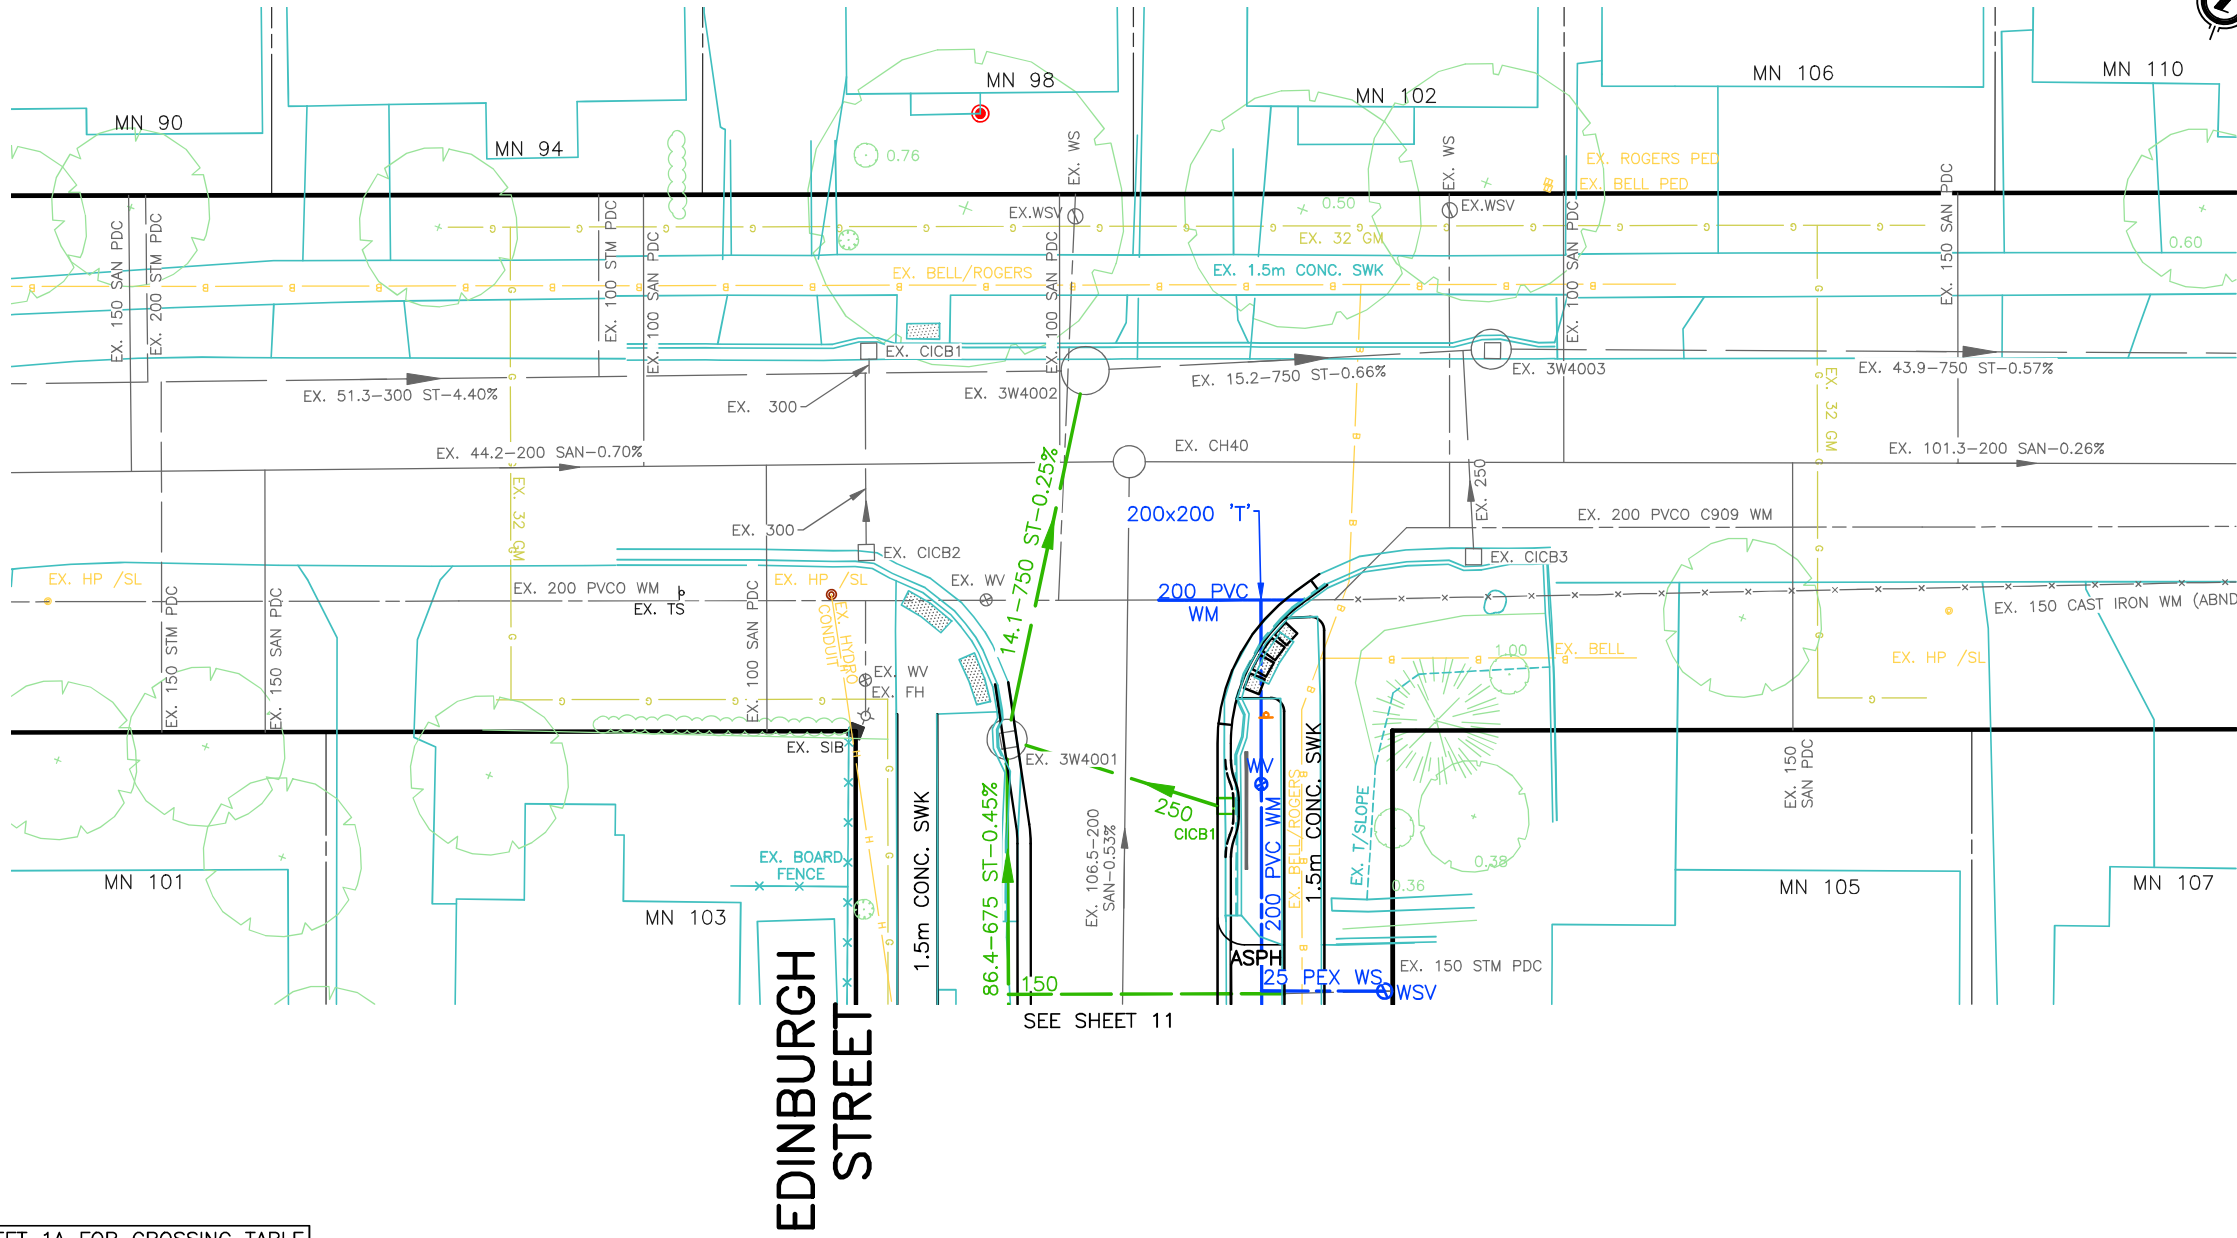

SEE SHEET 1A FOR CROSSING TABLE


SEE SHEET 1 FOR NOTES AND LEGENDS

CURB AND GUTTER OPSD 600.040 (EDINBURGH AND COLUMBIA)

A MINIMUM OF 3.0 OF EXISTING METALLIC WATER PIPE IS TO REMAIN BETWEEN THE BUILDING AND THE CONNECTION. IF THE CONNECTION IS CLOSER THAN 3.0 TO BUILDING, THEN ELECTRICALLY CONNECT EXISTING SERVICE TO ABANDONED METALLIC SERVICE.

EXISTING SURFACE FEATURES ARE SHOWN IN TEAL

FOSTER AVENUE

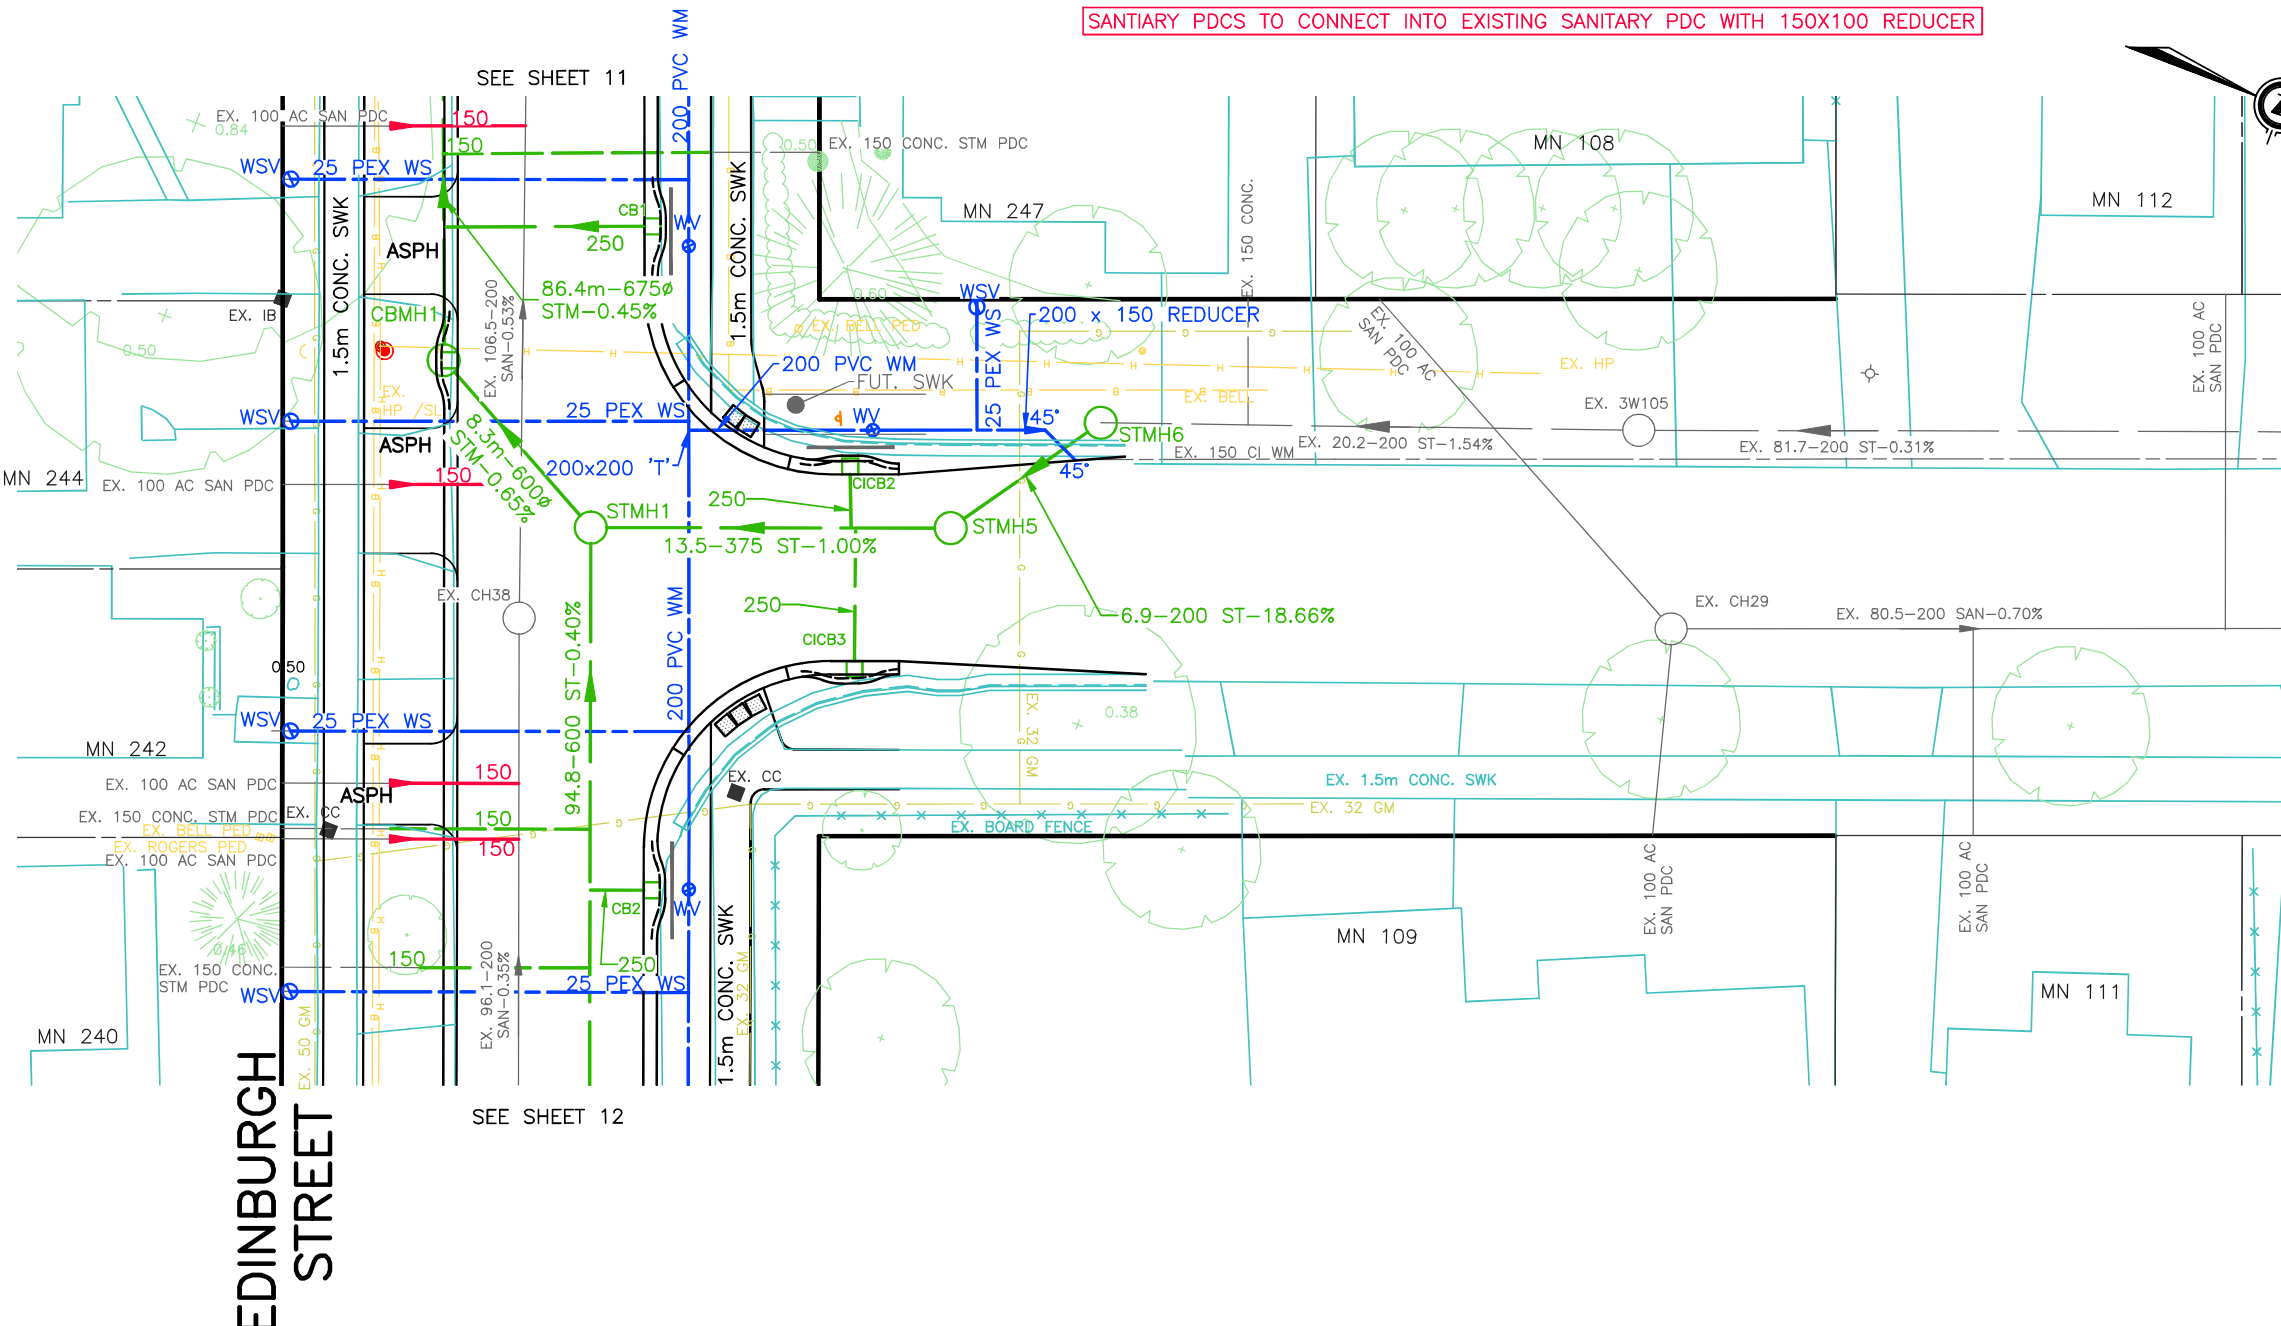

SANITARY PDCs TO CONNECT INTO EXISTING SANITARY PDC WITH 150X100 REDUCER

SEE SHEET 12

EXISTING SURFACE FEATURES ARE SHOWN IN TEAL



COLUMBIA AVENUE

REFER TO SHEET 19 FOR PROPOSED SIGNAGE

SUPPORT EXISTING HP'S/HPLS'S/LS'S/ETC AS REQUIRED DURING CONSTRUCTION
OWNER'S CONTRACTOR TO DYE TEST AND/OR CCTV INSPECT EXISTING SANITARY PDCs FOR CONNECTIVITY, CAP AND ABANDON NON-CONNECTED PDCs. DO NOT INSTALL PROPOSED PDCs TO REPLACE NON-CONNECTED PDCs. CONNECTED PDCs FOUND, BUT NOT SHOWN ON THE PLANS, ARE TO BE REPLACED AS INDICATED ON THE TYPICAL CROSS SECTIONS.

NOTES LEGEND

- A. MATCH INTO EXISTING ASPHALT, CURB, SIDEWALK, ETC.
B. HAND WORK ONLY FOR SIDEWALK CONSTRUCTION, EXPOSE AND TRIM TREE ROOTS FIRST. REFER TO SHEET 21 FOR DETAILS

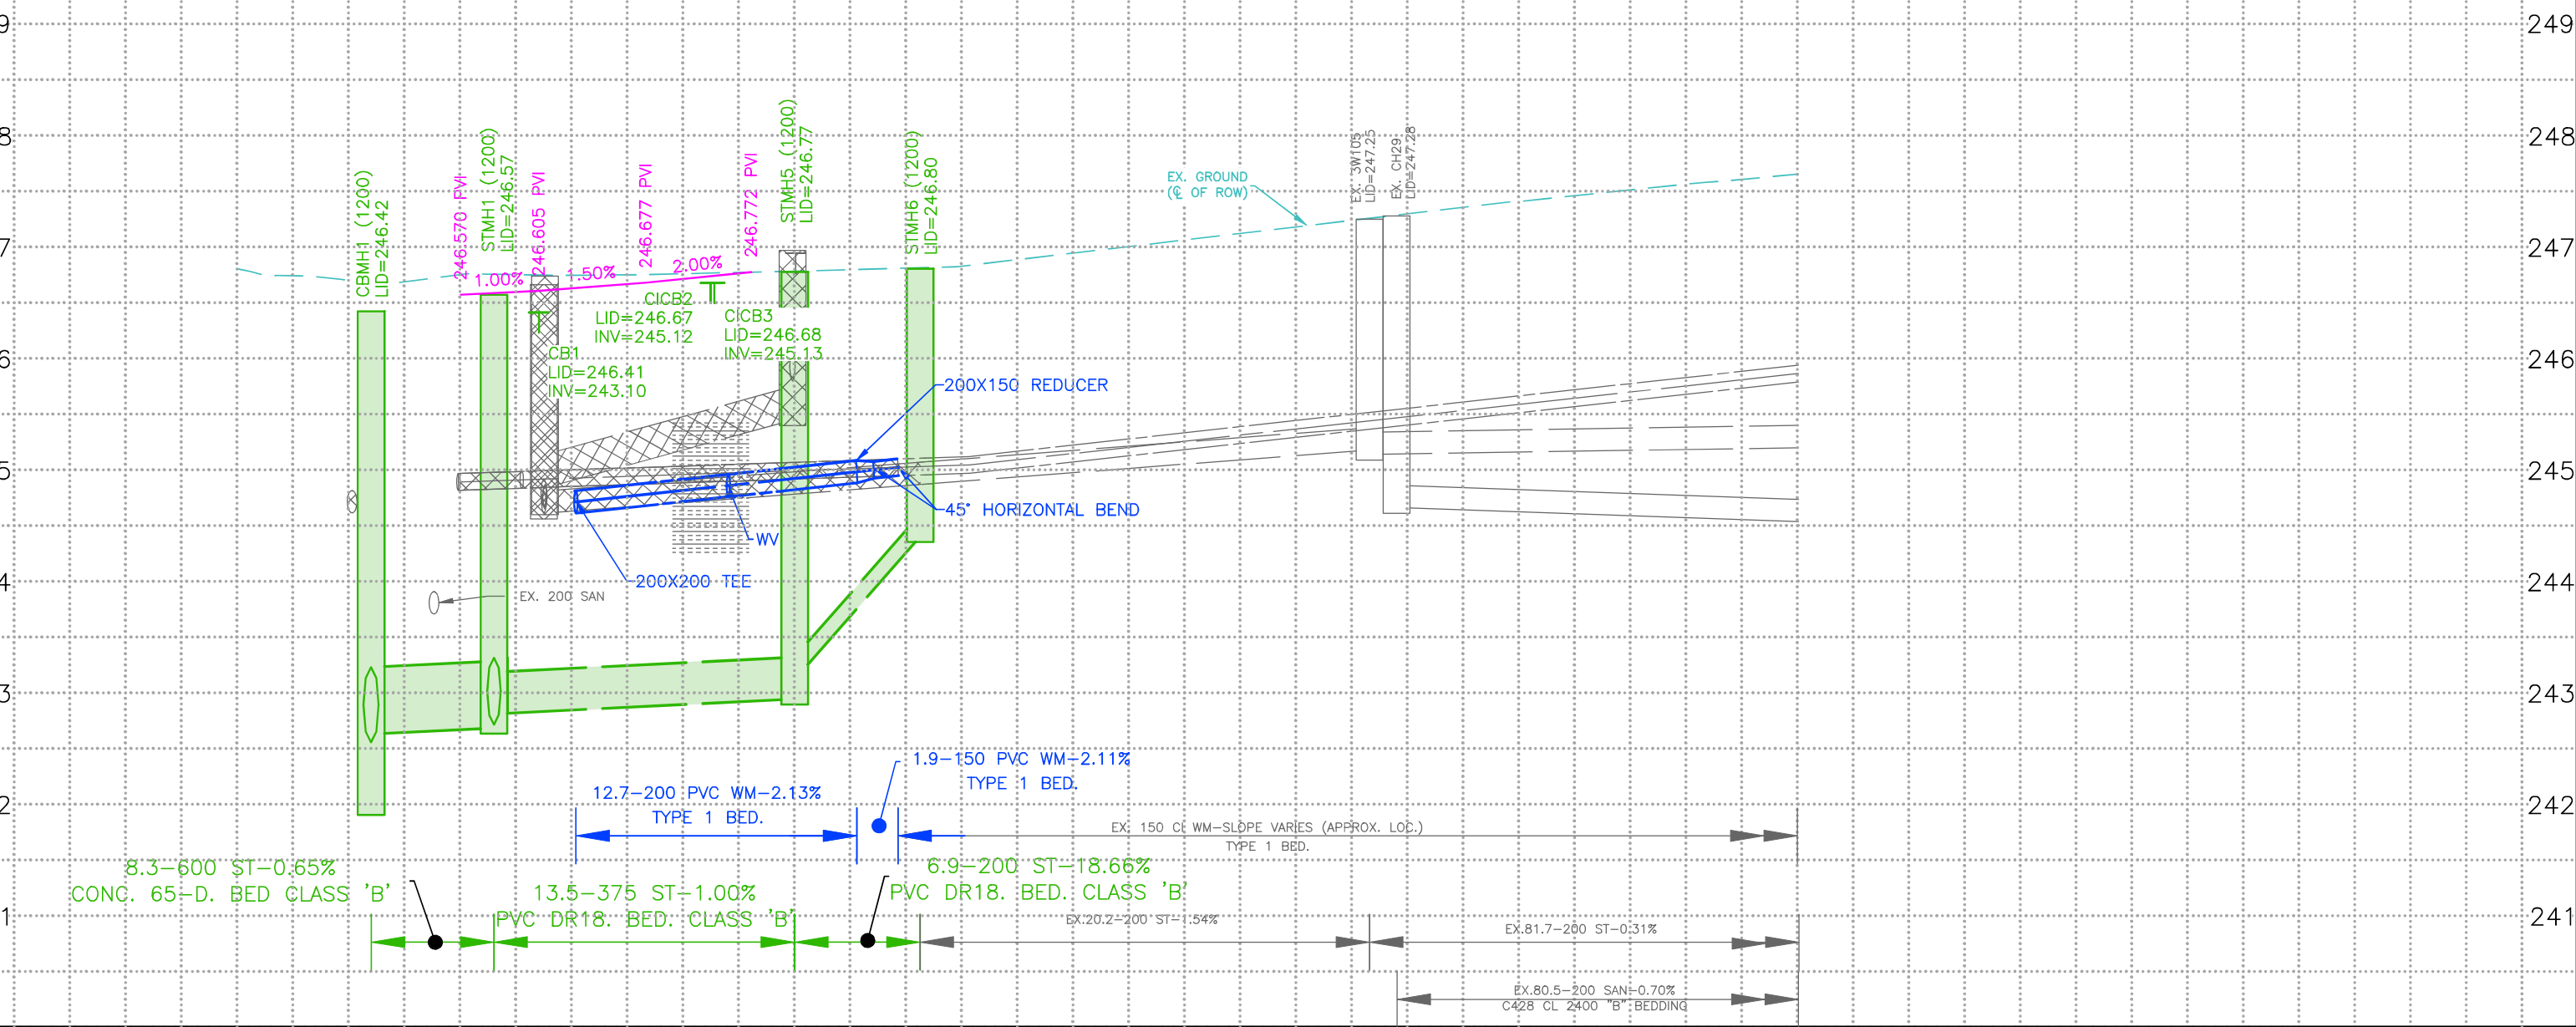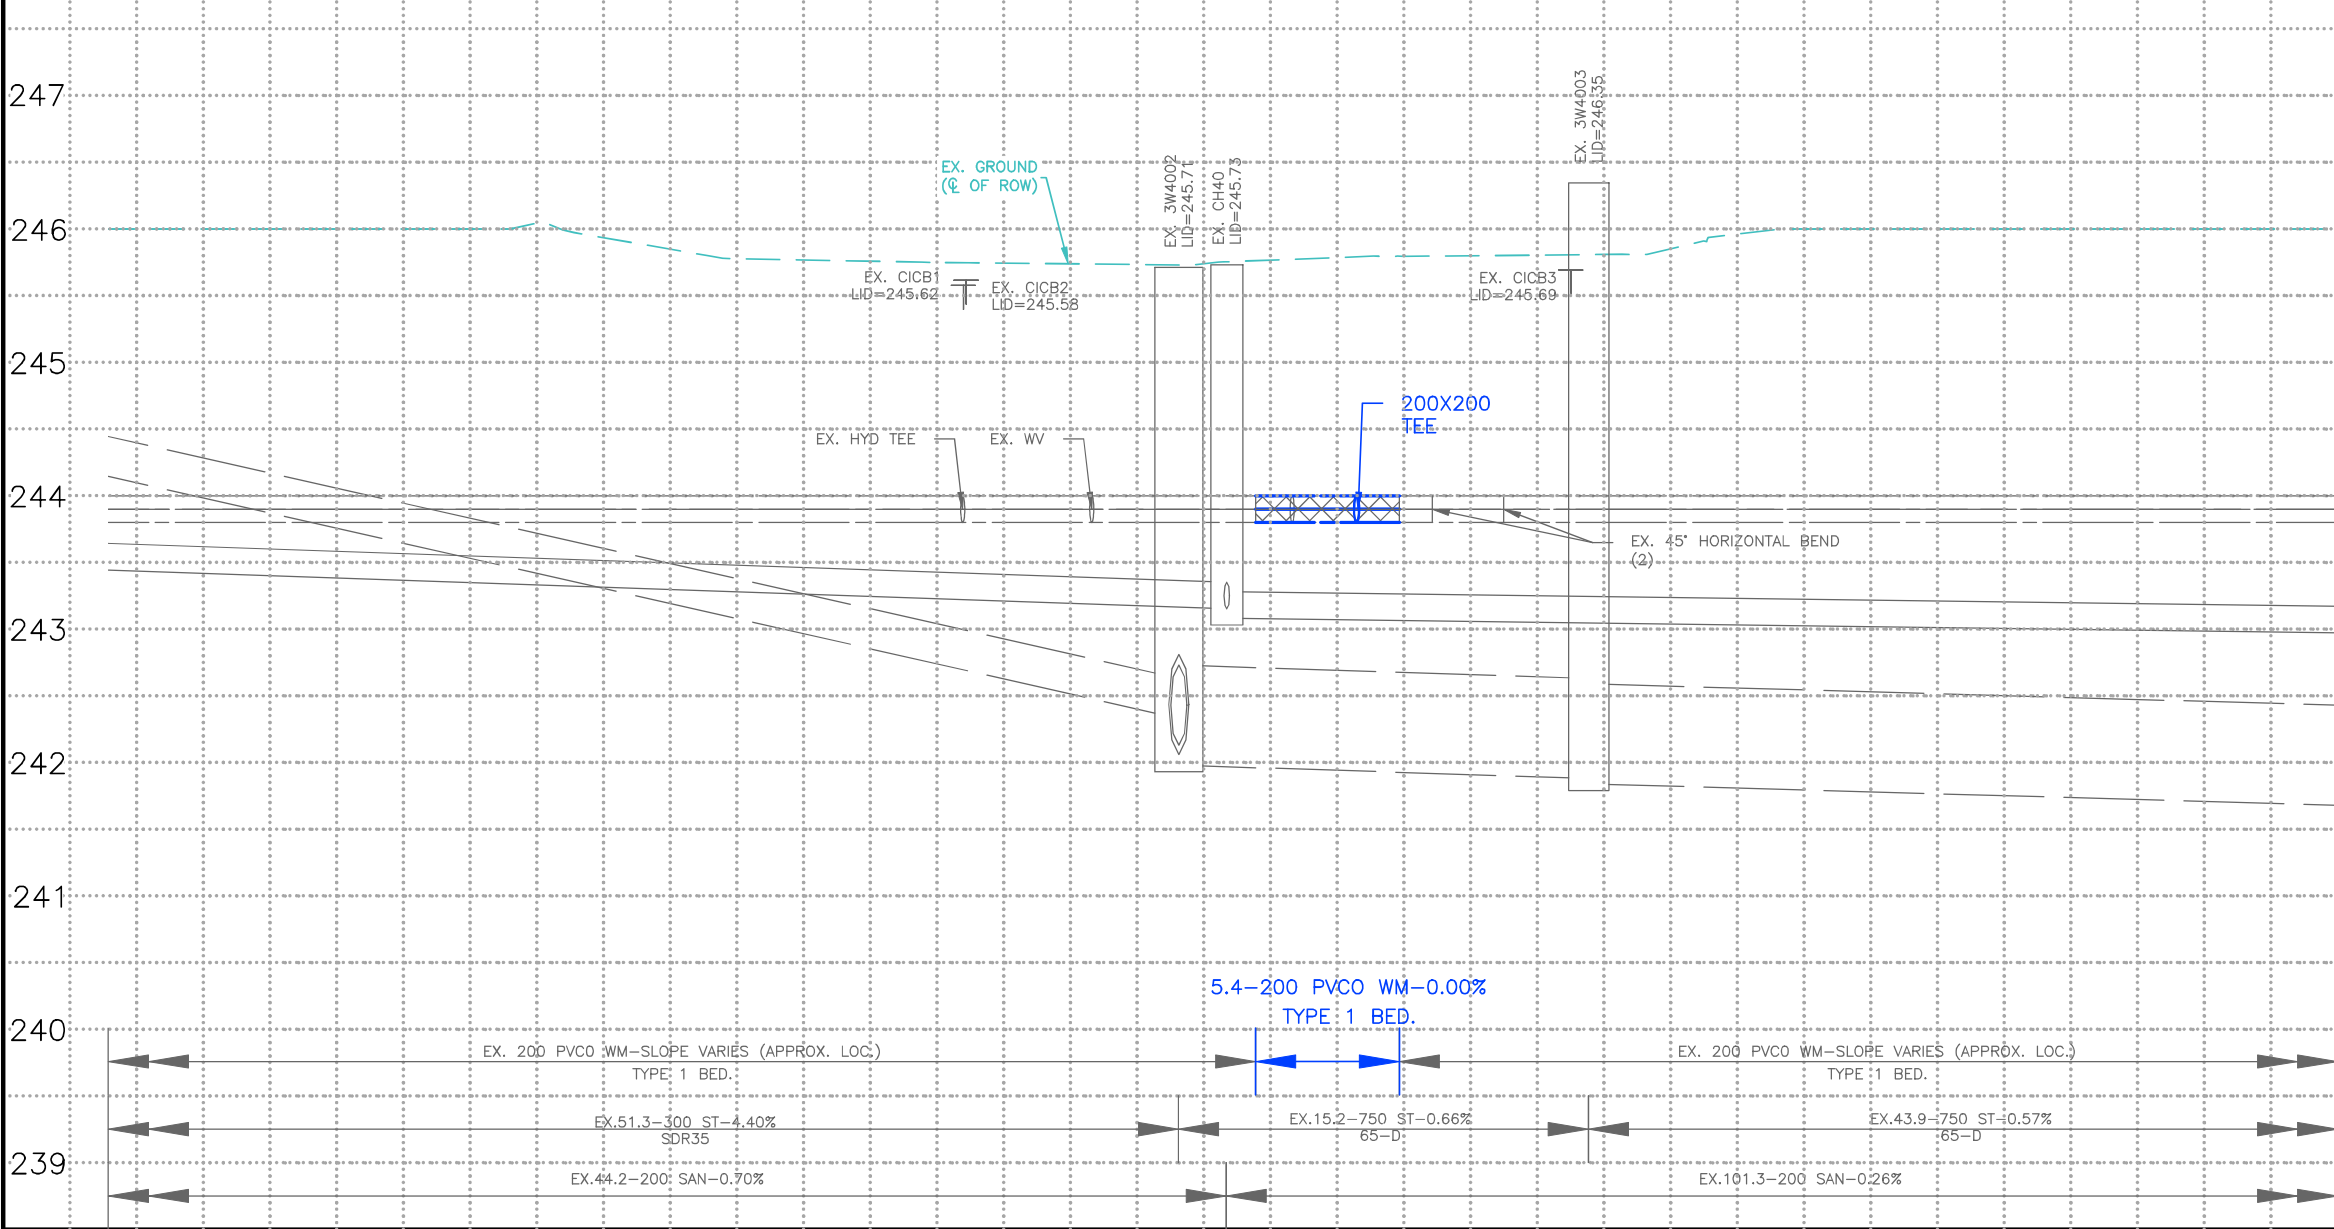

Booker Feb.17/26-133pm DEL25-010 - P&P- PUM MEETING.dwg

STATION	DATE	DESCRIPTION	DESIGNER	CHECKER	DATE	DESCRIPTION	DESIGNER	CHECKER
0+025.000	2814, CoFL	DEC. 19, 1969	DESIGN BY BB	1	50% DESIGN SUBMISSION	NOV. 5/2025	DEVENG	
	7941, CoFL	1967	DRAWN BY BB	2	PUBLIC MEETING UPDATE	FEB. 18/2026	DEVENG	
	30714, CoFL	SEPT. 23, 2022	CHECKED BY JS/PUB					
	DEVENG (SURVEYED)	AUG. 28, 2025	F.B.K. OTHER					
	IRP: FOSTER AVE. 2024 IFC	JUN. 10, 2024						
	CoFL (SURVEYED)	2025						
	BELL	APR. 25, 2025						
	ROGERS	2025						
	ENBRIDGE	APR. 29, 2025						
	CoFL (SURVEYED)	2025						

FILE: DEL25-010 - P&P- PUM MEETING.DWG

CONSULTANT OR DIVISION
London Office
41 Adelaide St. N., Unit 71
(519) 672-8310
Paris Office
31 Mechanic St., Unit 301
(519) 442-1441

development
engineering
(London) Limited
CONSULTING CIVIL ENGINEERS

ENGINEER'S STAMP

LONDON
CANADA


CORPORATION OF THE
CITY OF LONDON

SCALE
HORIZONTAL - 1:250
VERTICAL - 1:50

2025 INFRASTRUCTURE RENEWAL PROGRAM
EDINBURGH STREET
LONDON, ONTARIO
FOSTER AVENUE & COLUMBIA AVENUE
FROM STA. 0+019.00 TO STA. 0+100.43
AND FROM STA. 0+000.00 TO STA. 0+070.00
PROPOSED CONDITIONS

PROJECT No.
DEL25-010
SHEET No.
8
PLAN FILE No.

SANTIARY PDCS TO CONNECT INTO EXISTING SANITARY PDC WITH 150X100 REDUCER

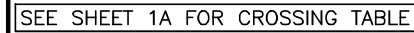

SEE SHEET 1 FOR NOTES AND LEGENDS

EXISTING SURFACE FEATURES ARE SHOWN IN TEAL

CURB AND GUTTER OPSD 600.040 (EDINBURGH AND BRITANNIA NORTH & SOUTH)

BRITANNIA AVENUE SOUTH

A MINIMUM OF 3.0 OF EXISTING METALLIC WATER PIPE IS TO REMAIN BETWEEN THE BUILDING AND THE CONNECTION. IF THE CONNECTION IS CLOSER THAN 3.0 TO BUILDING, THEN ELECTRICALLY CONNECT EXISTING SERVICE TO ABANDONED METALLIC SERVICE.



SANITARY & STORM	7941, CoFL	1967	
SANITARY & STORM & WATER	33915, CoFL	MAY. 8, 2023	
SANITARY & STORM	DEVENG (SURVEYED)	AUG. 28, 2025	
SURFACE FEATURES	CoFL (SURVEYED)	2025	
COMMUNICATIONS	BELL	APR. 25, 2025	
COMMUNICATIONS	ROGERS	2025	
GAS	ENBRIDGE	APR. 29, 2025	
HYDRO	CoFL (SURVEYED)	2025	

[illegible]

FILE: DEL25-010 - P&P- PUM MEETING.DWC

CONSULTANT	OR	DIVISION

London Office
41 Adelaide St. N., Unit 71
(519) 672-8310

Paris Office
31 Mechanic St., Unit 301
(519) 442-1441

development 
engineering
(London) Limited
CONSULTING CIVIL ENGINEERS

ENGINEER'S STAMP



**CORPORATION OF THE
CITY OF LONDON**

SCALE

HORIZONTAL - 1:250
2.5 0 5m

VERTICAL - 1:50
0.5 0 1m

TITLE
2025 INFRASTRUCTURE RENEWAL PROGRAM
EDINBURGH STREET
LONDON, ONTARIO

BRITANNIA AVENUE NORTH & SOUTH

FROM STA. 0+000.00 TO STA. 0+070.00
AND FROM STA. 0+000.00 TO STA. 0+071.00
PROPOSED CONDITIONS

PROJECT No.	
-------------	--

SHEET No.

9

PLAN FILE No.

NOTES LEGEND

- A. MATCH INTO EXISTING ASPHALT, CURB, SIDEWALK, ETC.
- B. HAND WORK ONLY FOR SIDEWALK CONSTRUCTION EXPOSE AND TRIM TREE ROOTS FIRST. REFER TO SHEET 21 FOR DETAILS



SUPPORT EXISTING HP'S/HPI S'S/IS'S/ETC. AS REQUIRED DURING CONSTRUCTION

REFER TO SHEET 19 FOR PROPOSED SIGNAGE

OWNER'S CONTRACTOR TO DYE TEST AND/OR CCTV INSPECT EXISTING
SANITARY PDCs FOR CONNECTIVITY. CAP AND ABANDON NON-CONNECTED
PDCs DO NOT INSTALL PROPOSED PDCs TO REPLACE NON-CONNECTED
PDCs. CONNECTED PDCs FOUND, BUT NOT SHOWN ON THE PLANS, ARE TO
BE REPLACED AS INDICATED ON THE TYPICAL CROSS SECTIONS.


BRITANNIA AVENUE NORTH



SANITARY SEWER STORM SEWER

**SANITARY
SEWER**


THIS DRAWING SET IS INTENDED TO BE
PRINTED IN COLOR ON 22"x34" PAPER.

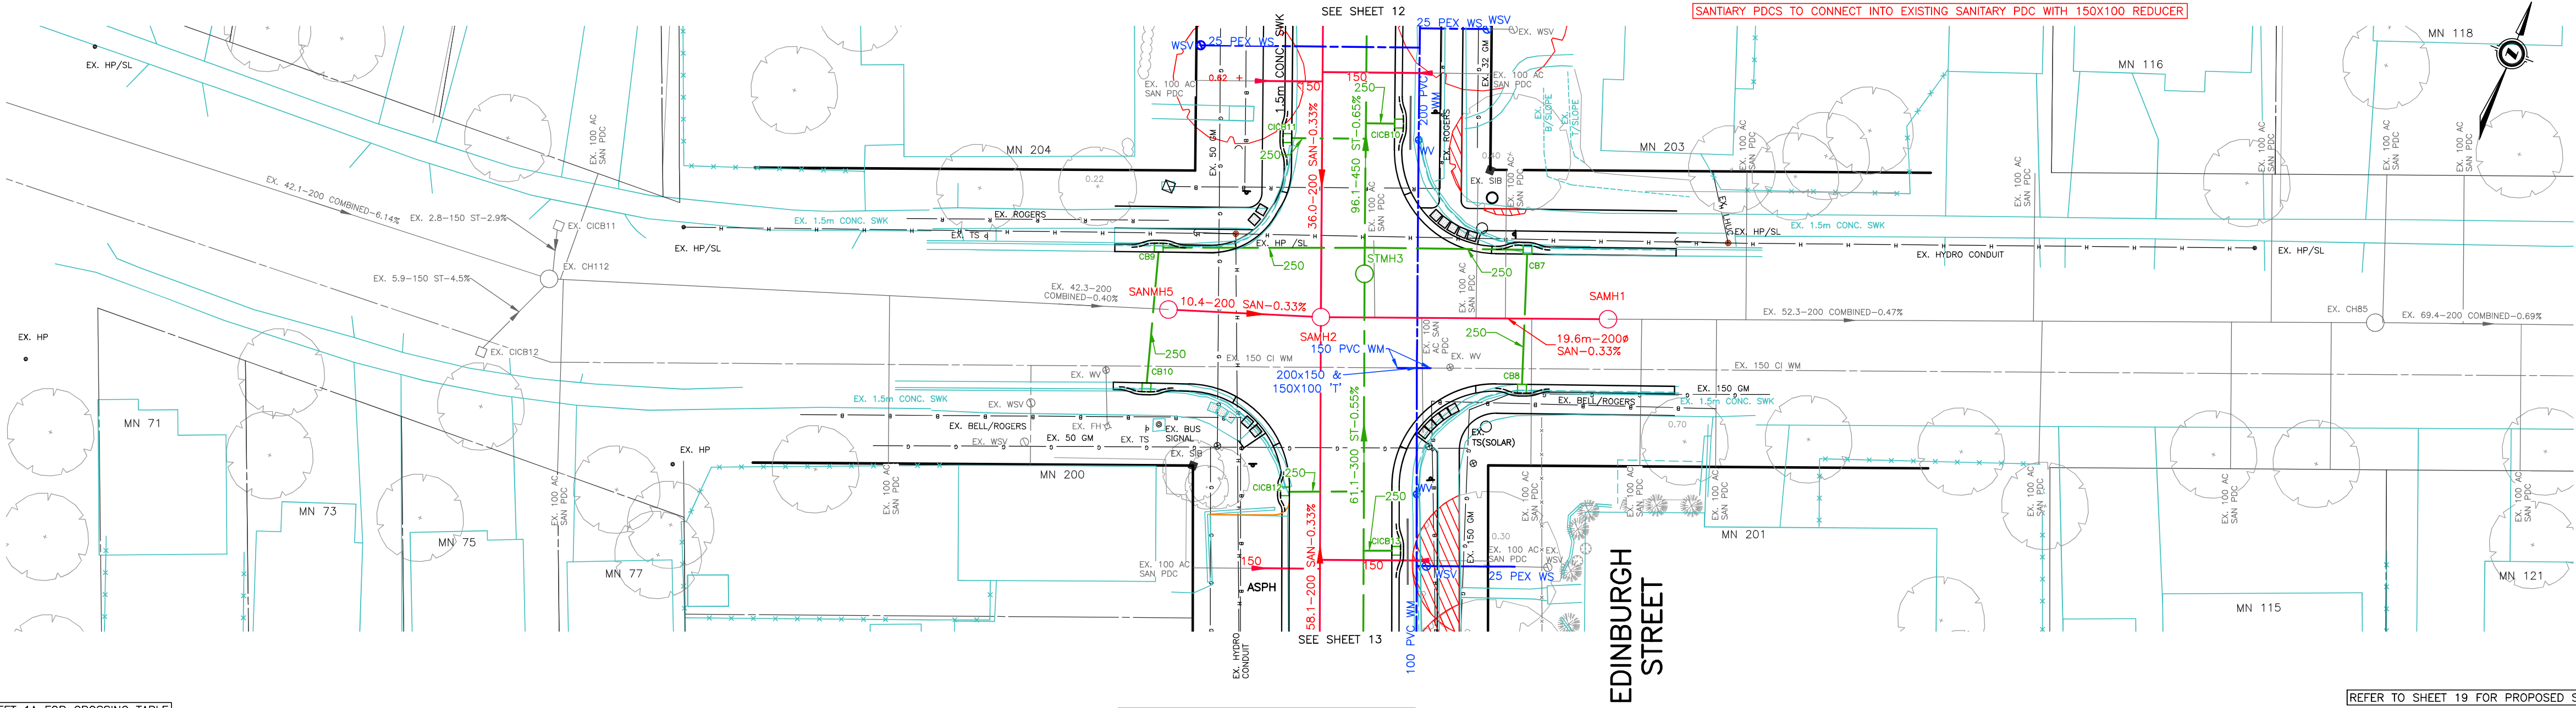

SEE SHEET 1A FOR CROSSING TABLE
SEE SHEET 1 FOR NOTES AND LEGENDS
CURB AND GUTTER OPD 600.040 (EDINBURGH AND WOODWARD)
A MINIMUM OF 3.0 OF EXISTING METALLIC WATER PIPE IS TO REMAIN BETWEEN THE BUILDING AND THE CONNECTION. IF THE CONNECTION IS CLOSER THAN 3.0 TO BUILDING, THEN ELECTRICALLY CONNECT EXISTING SERVICE TO ABANDONED METALLIC SERVICE.
EXISTING SURFACE FEATURES ARE SHOWN IN TEAL
REFER TO SHEET 19 FOR PROPOSED SIGNAGE
SUPPORT EXISTING HP'S/HPL'S/LS'S/ETC AS REQUIRED DURING CONSTRUCTION
OWNER'S CONTRACTOR TO DYE TEST AND/OR CCTV INSPECT EXISTING SANITARY PDCs FOR CONNECTIVITY, CAP AND ABANDON NON-CONNECTED PDCs. DO NOT INSTALL PROPOSED PDCs TO REPLACE NON-CONNECTED PDCs. CONNECTED PDCs FOUND, BUT NOT SHOWN ON THE PLANS, ARE TO BE REPLACED AS INDICATED ON THE TYPICAL CROSS SECTIONS.

NOTES LEGEND
A. MATCH INTO EXISTING ASPHALT, CURB, SIDEWALK, ETC.
B. HAND WORK ONLY FOR SIDEWALK CONSTRUCTION, EXPOSE AND TRIM TREE ROOTS FIRST. REFER TO SHEET 21 FOR DETAILS


WOODWARD AVENUE

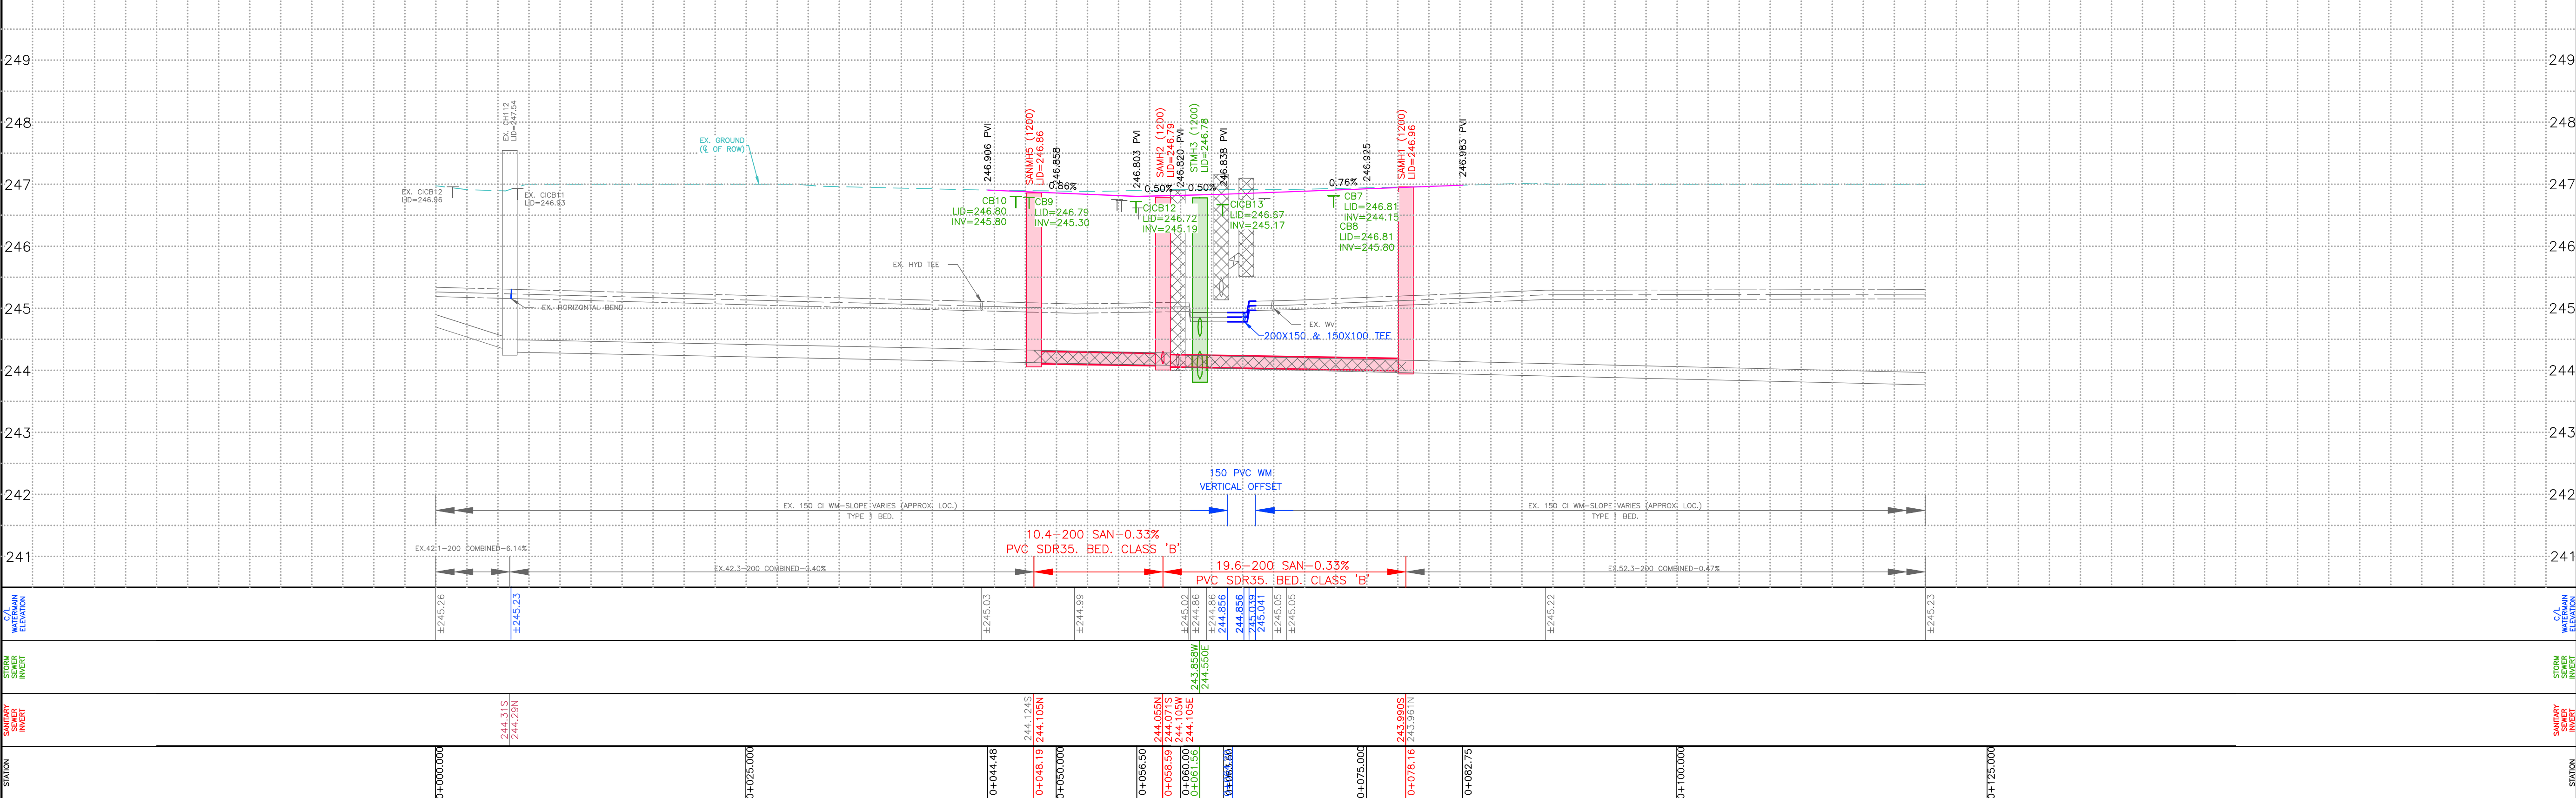

--	--	

THIS DRAWING SET IS INTENDED TO BE PRINTED IN COLOR ON 22"x34" PAPER.

FOSTER AVE

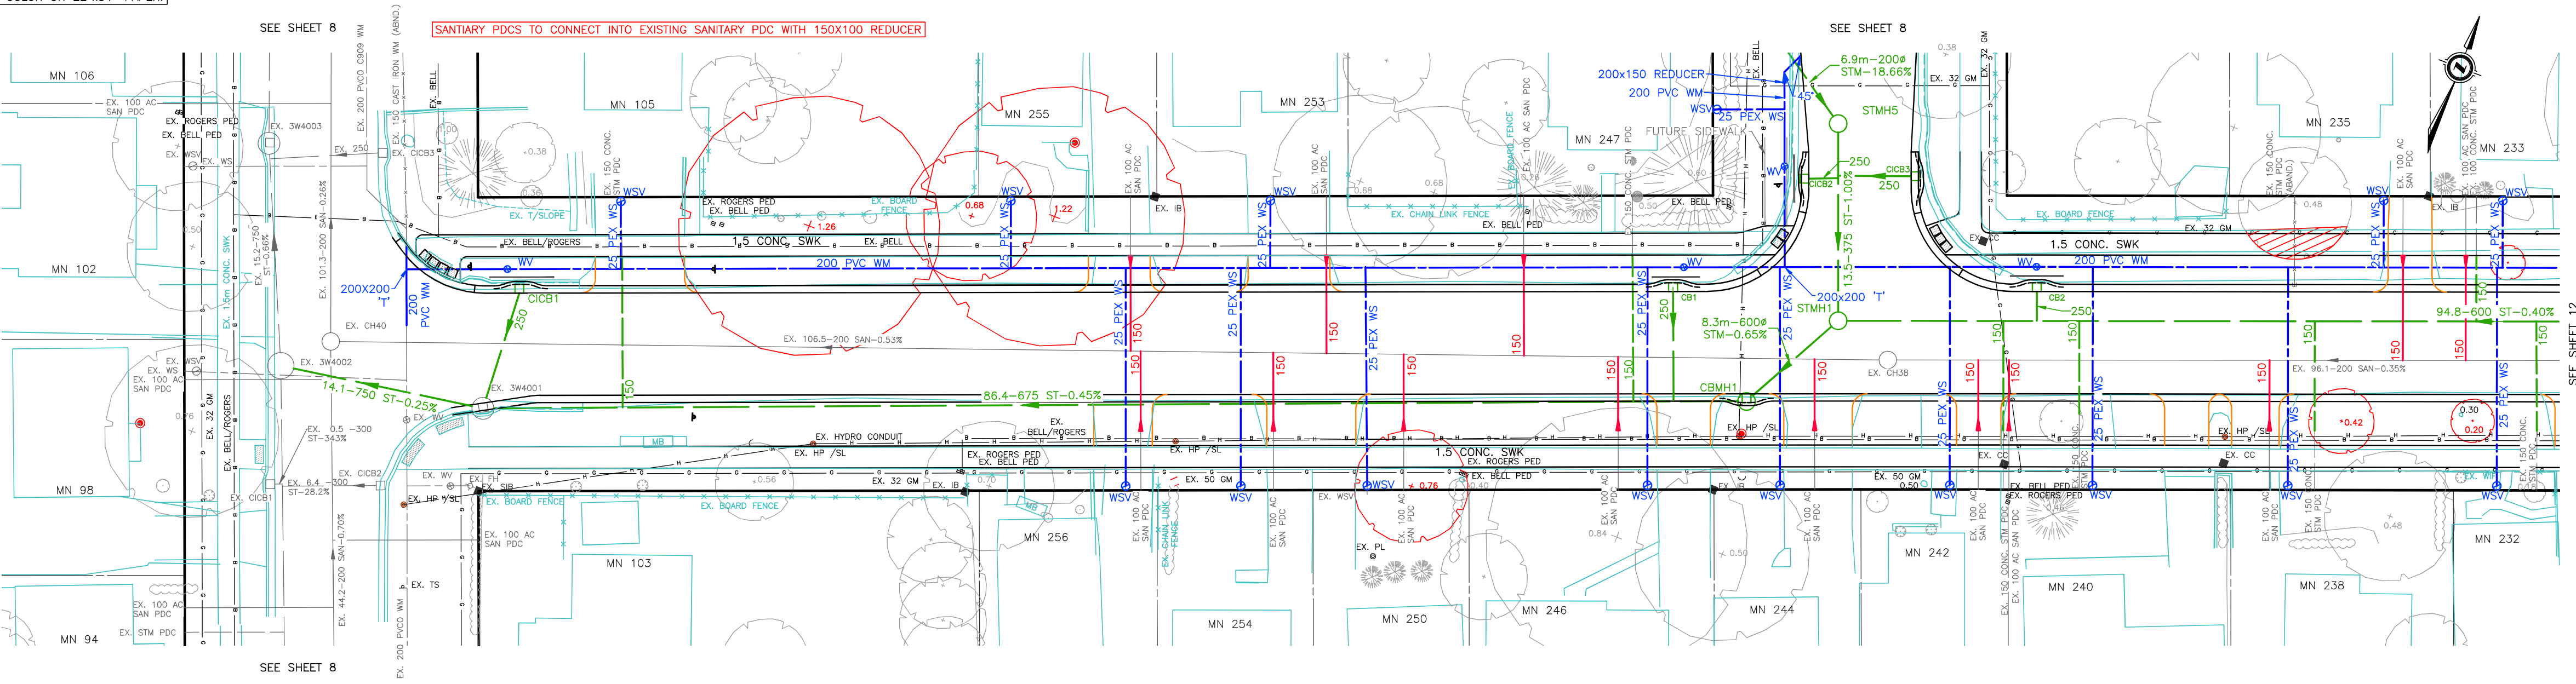

- NOTES LEGEND
- A. MATCH INTO EXISTING ASPHALT, CURB, SIDEWALK, ETC.
 - B. HAND WORK ONLY FOR SIDEWALK CONSTRUCTION, EXPOSE AND TRIM TREE ROOTS FIRST. REFER TO SHEET 21 FOR DETAILS

SEE SHEET 1A FOR CROSSING TABLE

SEE SHEET 1 FOR NOTES AND LEGENDS

CURB AND GUTTER OPSD 600.040 (EDINBURGH AND COLUMBIA)


A MINIMUM OF 3.0 OF EXISTING METALLIC WATER PIPE IS TO REMAIN BETWEEN THE BUILDING AND THE CONNECTION. IF THE CONNECTION IS CLOSER THAN 3.0 TO BUILDING, THEN ELECTRICALLY CONNECT EXISTING SERVICE TO ABANDONED METALLIC SERVICE.

EXISTING SURFACE FEATURES ARE SHOWN IN TEAL

REFER TO SHEET 19 FOR PROPOSED SIGNAGE


SUPPORT EXISTING HP'S/HPLS'S/LS'S/ETC AS REQUIRED DURING CONSTRUCTION
OWNER'S CONTRACTOR TO DYE TEST AND/OR CCTV INSPECT EXISTING SANITARY PDC'S FOR CONNECTIVITY, CAP AND ABANDON NON-CONNECTED PDC'S. DO NOT INSTALL PROPOSED PDC'S TO REPLACE NON-CONNECTED PDC'S. CONNECTED PDC'S FOUND, BUT NOT SHOWN ON THE PLANS, ARE TO BE REPLACED AS INDICATED ON THE TYPICAL CROSS SECTIONS.

EDINBURGH ST

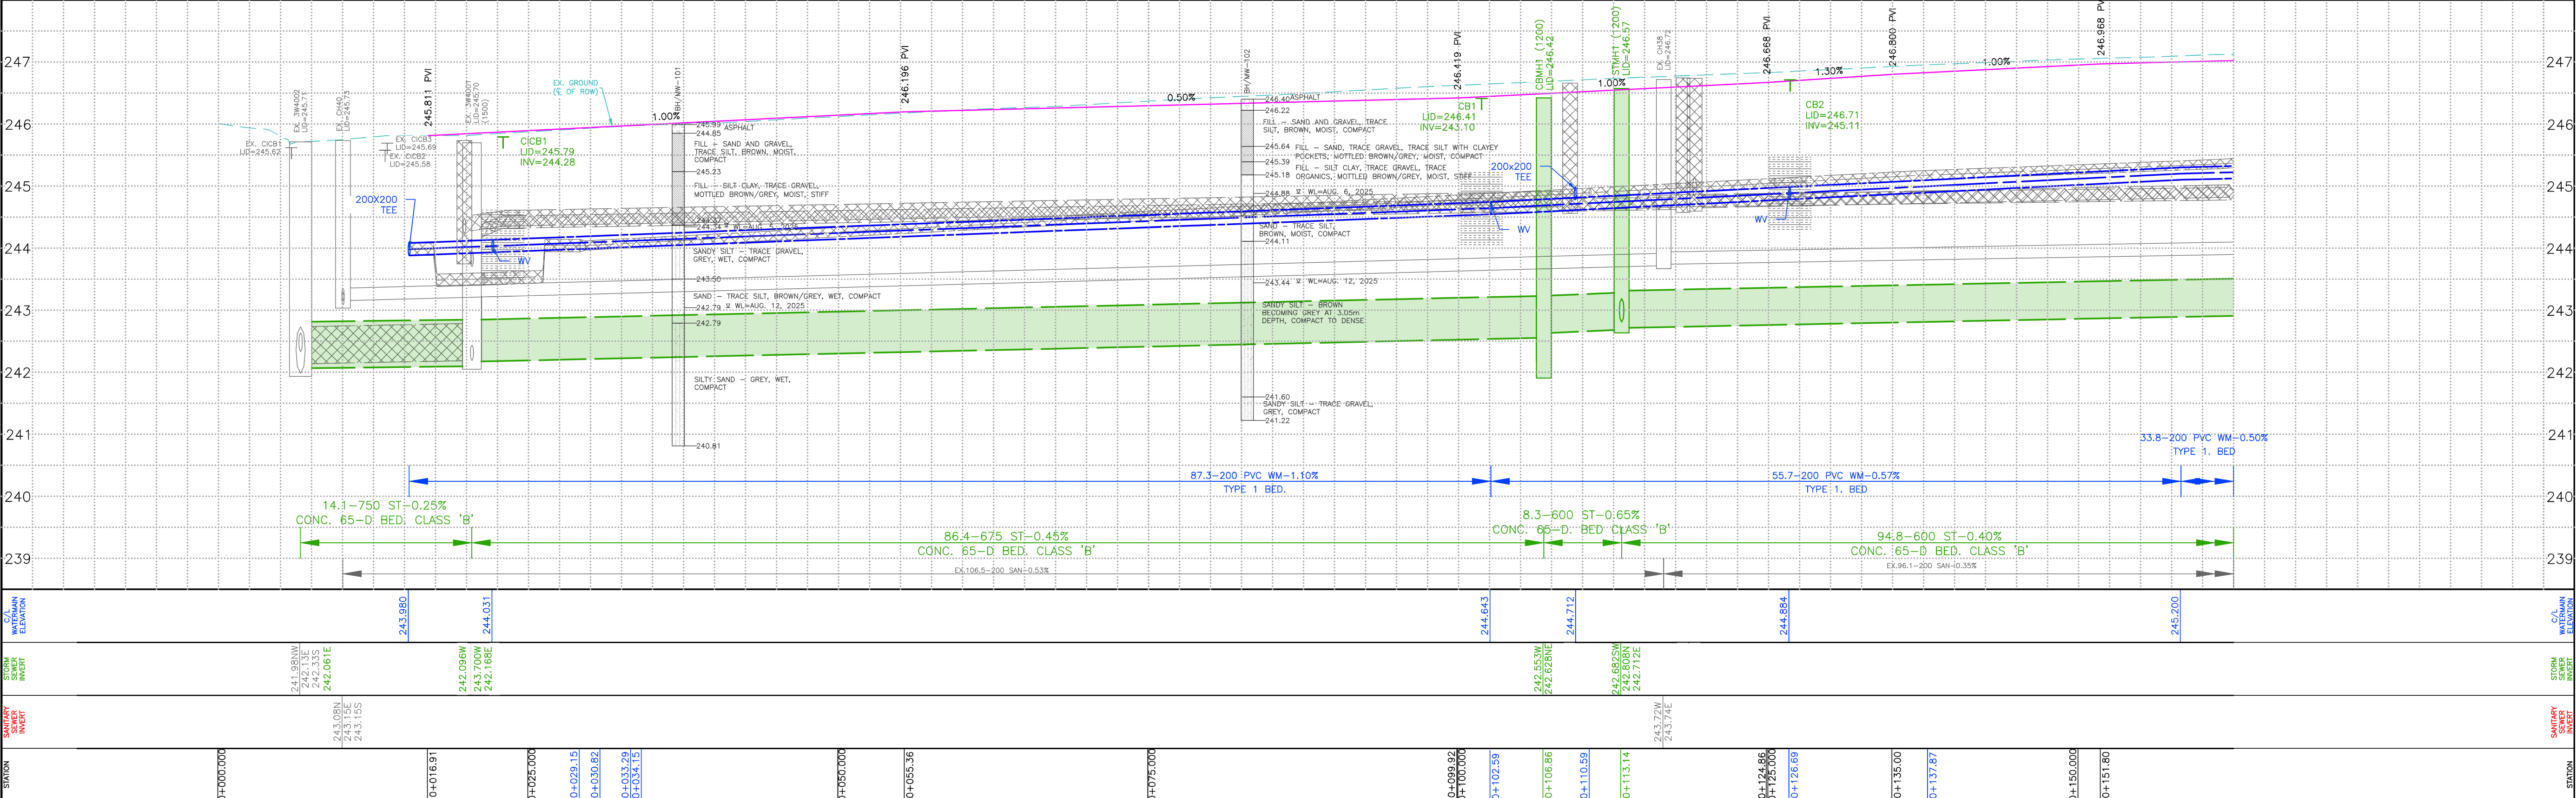

STATION				STATION				STATION				STATION			
0+000.000	0+016.91	0+025.000	0+029.15	0+030.82	0+032.29	0+034.15	0+050.000	0+055.36	0+075.000	0+099.92	0+102.59	0+106.85	0+110.59	0+113.14	0+126.69
STORM & WATER	IRP: FOSTER AVE 2024 IFC	JUN. 10, 2024	DESIGN BY BB	1	50% DESIGN SUBMISSION	NOV. 5/2025	DEVENG	CONSULTANT OR DIVISION	London Office	41 Adelaide St. N., Unit 71	(519) 672-8310	development engineering	(London) Limited	CORPORATION OF THE CITY OF LONDON	London CANADA
STORM & WATER	Conf. (SURVEYED)	2025	DRAWN BY BB	2	PUBLIC MEETING UPDATE	FEB. 18/2026	DEVENG	Paris Office	31 Mechanic St., Unit 301	(519) 442-1441					
SANITARY & STORM	7841, Conf.	1967	CHECKED BY JS/PJB												
SANITARY & STORM	2814, Conf.	DEC. 19, 1969	F.B.K. OTHER												
SANITARY & STORM	DEVENG (SURVEYED)	2025													
SURFACE FEATURES	Conf. (SURVEYED)	2025													
COMMUNICATIONS	BELL	APR. 25, 2025													
COMMUNICATIONS	ROGERS	2025													
GAS	ENBRIDGE	APR. 29, 2025													
HYDRO	Conf. (SURVEYED)	2025													

FILE: DEL25-010 - P&P- PUM MEETING.DWG

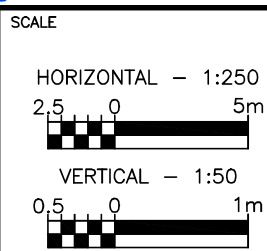

2025 INFRASTRUCTURE RENEWAL PROGRAM
EDINBURGH STREET
LONDON, ONTARIO
EDINBURGH STREET
FROM STA. 0+000.00 TO STA. 0+162.39
PROPOSED CONDITIONS

PROJECT No.
DEL25-010
SHEET No.
11
PLAN FILE No.

BRITANNIA AVENUE SOUTH BRITANNIA AVENUE NORTH



SEE SHEET 1 FOR NOTES AND LEGENDS

CURB AND GUTTER OPSD 600.040 (EDINBURGH)

EXISTING SURFACE FEATURES ARE SHOWN IN TEAL


EDINBURGH ST

SUPPORT EXISTING HP's/HPLS's/LS's/ETC AS REQUIRED DURING CONSTRUCTION
OWNER'S CONTRACTOR TO DYE TEST AND/OR CCTV INSPECT EXISTING SANITARY PDCs FOR CONNECTIVITY. CAP AND ABANDON NON-CONNECTED PDCs DO NOT INSTALL PROPOSED PDCs TO REPLACE NON-CONNECTED PDCs. CONNECTED PDCs FOUND, BUT NOT SHOWN ON THE PLANS, ARE TO BE REPLACED AS INDICATED ON THE TYPICAL CROSS SECTIONS.

NOTES LEGEND

<table><tr><td>SANITARY</td><td>91255, Co/L</td><td>1921</td><td>DESIGN BY BB</td><td>1</td><td>50% DESIGN SUBMISSION</td><td>NOV. 5/2025</td><td>DEVENG</td></tr><tr><td>SANITARY & STORM</td><td>7941, Co/L</td><td>1947</td><td>CHECKED BY JS/PUB</td><td>2</td><td>PUBLIC MEETING UPDATE</td><td>FEB. 16/2026</td><td>DEVENG</td></tr><tr><td>SANITARY & STORM & WATER</td><td>30915, Co/L</td><td>MAY. 8, 2023</td><td>F.B.K. OTHER</td><td></td><td></td><td></td><td></td></tr><tr><td>STORM & WATER</td><td>Co/L (SURVEYED)</td><td>2025</td><td></td><td></td><td></td><td></td><td></td></tr><tr><td>SANITARY & STORM</td><td>DEVENG (SURVEYED)</td><td>2025</td><td></td><td></td><td></td><td></td><td></td></tr><tr><td>SURFACE FEATURES</td><td>Co/L (SURVEYED)</td><td>2025</td><td></td><td></td><td></td><td></td><td></td></tr><tr><td>COMMUNICATIONS</td><td>BELL</td><td>APR. 25, 2025</td><td></td><td></td><td></td><td></td><td></td></tr><tr><td>COMMUNICATIONS</td><td>ROGERS</td><td>2025</td><td></td><td></td><td></td><td></td><td></td></tr><tr><td>GAS</td><td>ENBRIDGE</td><td>APR. 29, 2025</td><td></td><td></td><td></td><td></td><td></td></tr><tr><td>HYDRO</td><td>Co/L (SURVEYED)</td><td>2025</td><td></td><td></td><td></td><td></td><td></td></tr></table>				SANITARY	91255, Co/L	1921	DESIGN BY BB	1	50% DESIGN SUBMISSION	NOV. 5/2025	DEVENG	SANITARY & STORM	7941, Co/L	1947	CHECKED BY JS/PUB	2	PUBLIC MEETING UPDATE	FEB. 16/2026	DEVENG	SANITARY & STORM & WATER	30915, Co/L	MAY. 8, 2023	F.B.K. OTHER					STORM & WATER	Co/L (SURVEYED)	2025						SANITARY & STORM	DEVENG (SURVEYED)	2025						SURFACE FEATURES	Co/L (SURVEYED)	2025						COMMUNICATIONS	BELL	APR. 25, 2025						COMMUNICATIONS	ROGERS	2025						GAS	ENBRIDGE	APR. 29, 2025						HYDRO	Co/L (SURVEYED)	2025						FILE: DEL25-010 - IP&P - PUM MEETING.DWG				CONSULTANT OR DIVISION London Office 41 Adelaide St. N., Unit 71 (519) 672-6310 Paris Office 31 Mechanic St., Unit 301 (519) 442-1441 development engineering (London) Limited CONSULTING CIVIL ENGINEERS		ENGINEER'S STAMP  CORPORATION OF THE CITY OF LONDON		SCALE HORIZONTAL - 1:250 2.5 0 5m VERTICAL - 1:50 0.5 0 1m		TITLE 2025 INFRASTRUCTURE RENEWAL PROGRAM EDINBURGH STREET LONDON, ONTARIO EDINBURGH STREET FROM STA. 0+152.54 TO STA. 0+326.57 PROPOSED CONDITIONS		PROJECT No. DEL25-010 SHEET No. 12 PLAN FILE No.	
SANITARY	91255, Co/L	1921	DESIGN BY BB	1	50% DESIGN SUBMISSION	NOV. 5/2025	DEVENG	
SANITARY & STORM	7941, Co/L	1947	CHECKED BY JS/PUB	2	PUBLIC MEETING UPDATE	FEB. 16/2026	DEVENG	
SANITARY & STORM & WATER	30915, Co/L	MAY. 8, 2023	F.B.K. OTHER	
STORM & WATER	Co/L (SURVEYED)	2025	
SANITARY & STORM	DEVENG (SURVEYED)	2025	
SURFACE FEATURES	Co/L (SURVEYED)	2025	
COMMUNICATIONS	BELL	APR. 25, 2025	
COMMUNICATIONS	ROGERS	2025	
GAS	ENBRIDGE	APR. 29, 2025	
HYDRO	Co/L (SURVEYED)	2025	

THIS DRAWING SET IS INTENDED TO BE PRINTED IN COLOR ON 22"x34" PAPER.

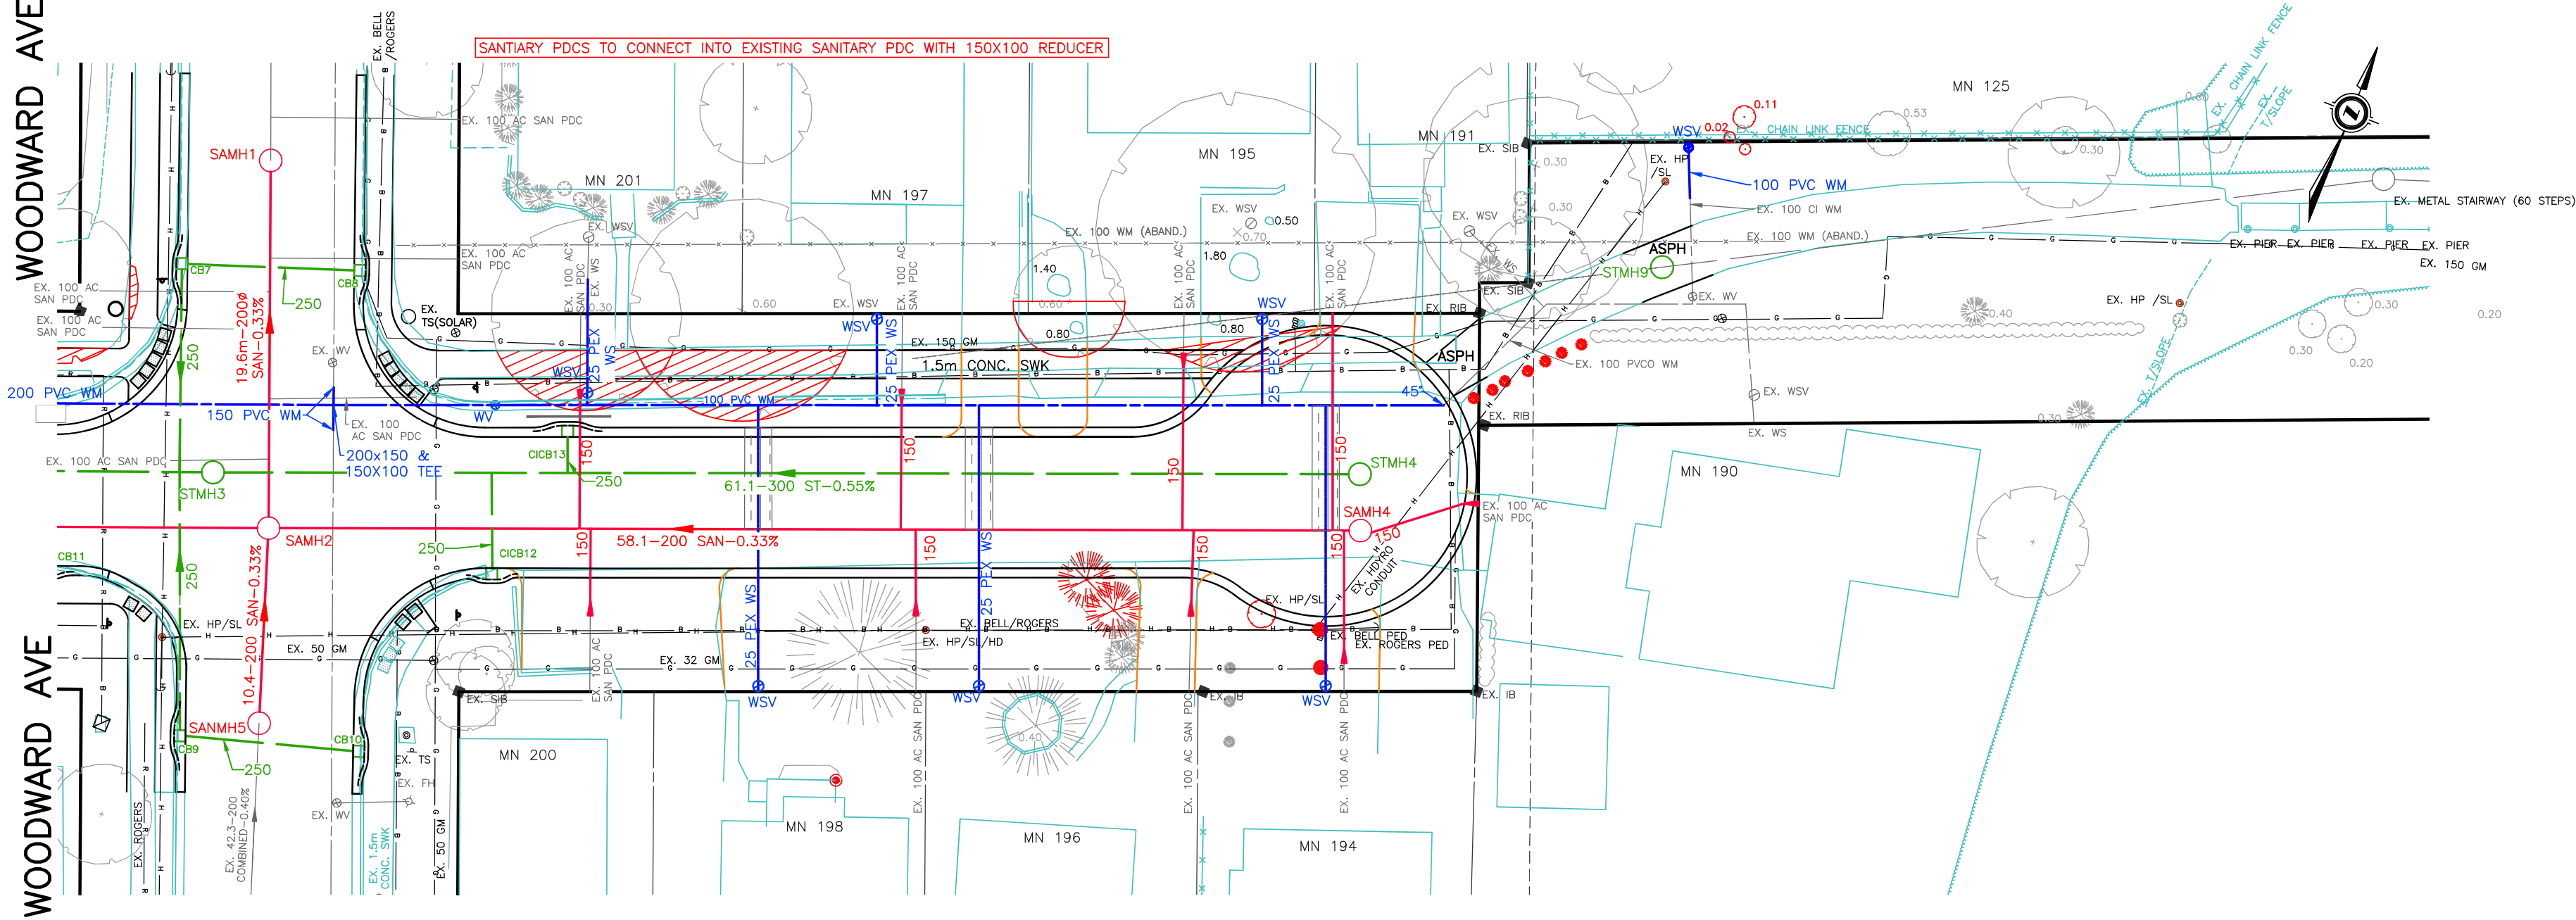

SEE SHEET 1A FOR CROSSING TABLE
SEE SHEET 1 FOR NOTES AND LEGENDS
CURB AND GUTTER OPSD 600,040 (EDINBURGH)

A MINIMUM OF 3.0 OF EXISTING METALLIC WATER PIPE IS TO REMAIN BETWEEN THE BUILDING AND THE CONNECTION. IF THE CONNECTION IS CLOSER THAN 3.0 TO BUILDING, THEN ELECTRICALLY CONNECT EXISTING SERVICE TO ABANDONED METALLIC SERVICE.


EXISTING SURFACE FEATURES ARE SHOWN IN TEAL

REFER TO SHEET 19 FOR PROPOSED SIGNAGE

SUPPORT EXISTING HP'S/HPLS'S/LS'S/ETC AS REQUIRED DURING CONSTRUCTION
OWNER'S CONTRACTOR TO DYE TEST AND/OR CCTV INSPECT EXISTING SANTARY PDCs FOR CONNECTIVITY. CAP AND ABANDON NON-CONNECTED PDCs. DO NOT INSTALL PROPOSED PDCs TO REPLACE NON-CONNECTED PDCs. CONNECTED PDCs FOUND, BUT NOT SHOWN ON THE PLANS, ARE TO BE REPLACED AS INDICATED ON THE TYPICAL CROSS SECTIONS.

EDINBURGH STREET

ASPHALT PATHWAY

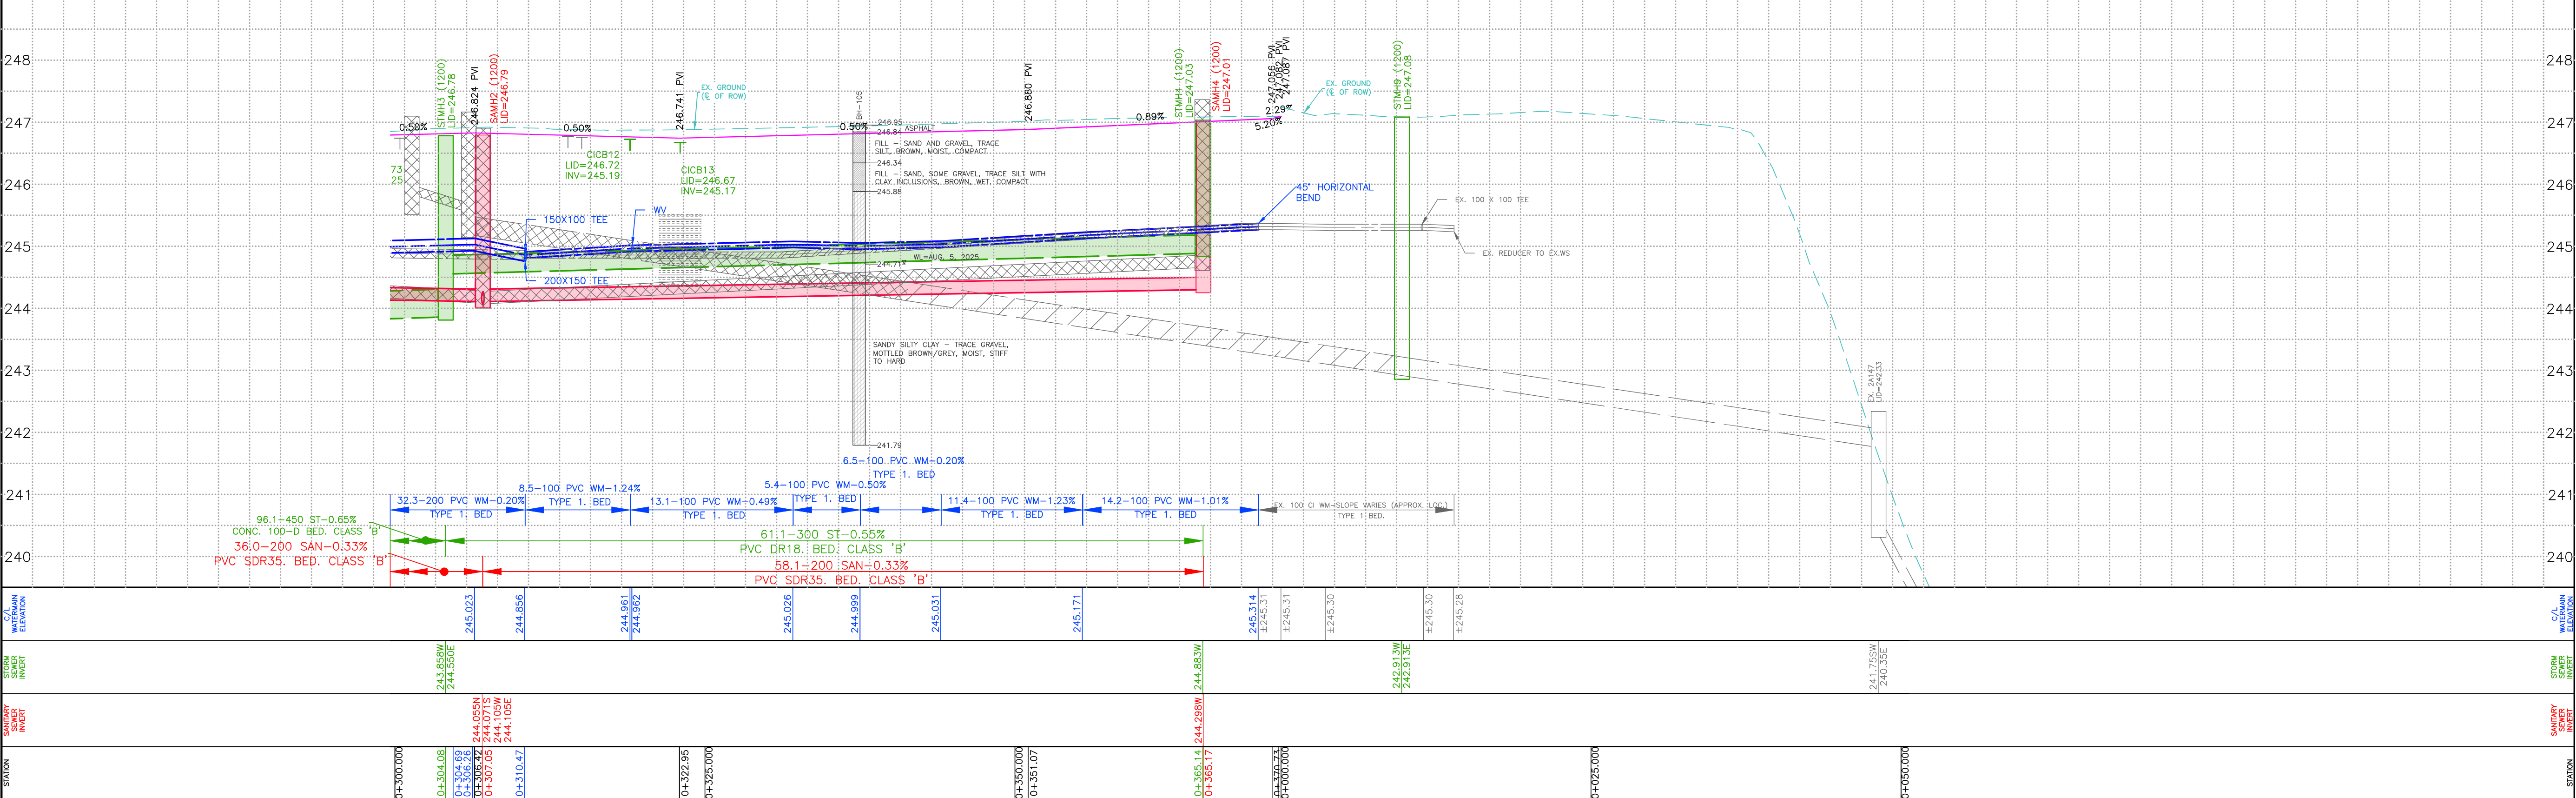

STORM & WATER SANTARY & WATER SANTARY & STORM SANTARY & STORM SURFACE FEATURES COMMUNICATIONS COMMUNICATIONS GAS HYDRO		DESIGN BY BB DRAWN BY BB CHECKED BY JS/PUB F.BK. OTHER		1 2		50% DESIGN SUBMISSION PUBLIC MEETING UPDATE		NOV. 5/2025 FEB. 18/2026		DEVENG DEVENG		CONSULTANT OR DIVISION London Office 41 Adelaide St. N., Unit 71 (519) 672-8310 Paris Office 31 Mechanic St., Unit 301 (519) 442-1441		development engineering (London) Limited CONSULTING CIVIL ENGINEERS		ENGINEER'S STAMP		London CANADA CORPORATION OF THE CITY OF LONDON		SCALE HORIZONTAL - 1:250 VERTICAL - 1:50		2025 INFRASTRUCTURE RENEWAL PROGRAM EDINBURGH STREET LONDON, ONTARIO EDINBURGH STREET & PATHWAY FROM STA. 0+300.00 TO STA. 0+371.00 AND FROM STA. 0+000.00 TO STA. 0+050.00 PROPOSED CONDITIONS		PROJECT No. DEL25-010 SHEET No. 13 PLAN FILE No.	
---	--	--	--	-------------------	--	---	--	--	--	-----------------------------	--	--	--	--	--	-------------------------	--	---	--	---	--	--	--	---	--

- NOTES LEGEND
- A. MATCH INTO EXISTING ASPHALT, CURB, SIDEWALK, ETC.
 - B. HAND WORK ONLY FOR SIDEWALK CONSTRUCTION, EXPOSE, AND TRIM TREE ROOTS FIRST. REFER TO SHEET 19 FOR DETAILS