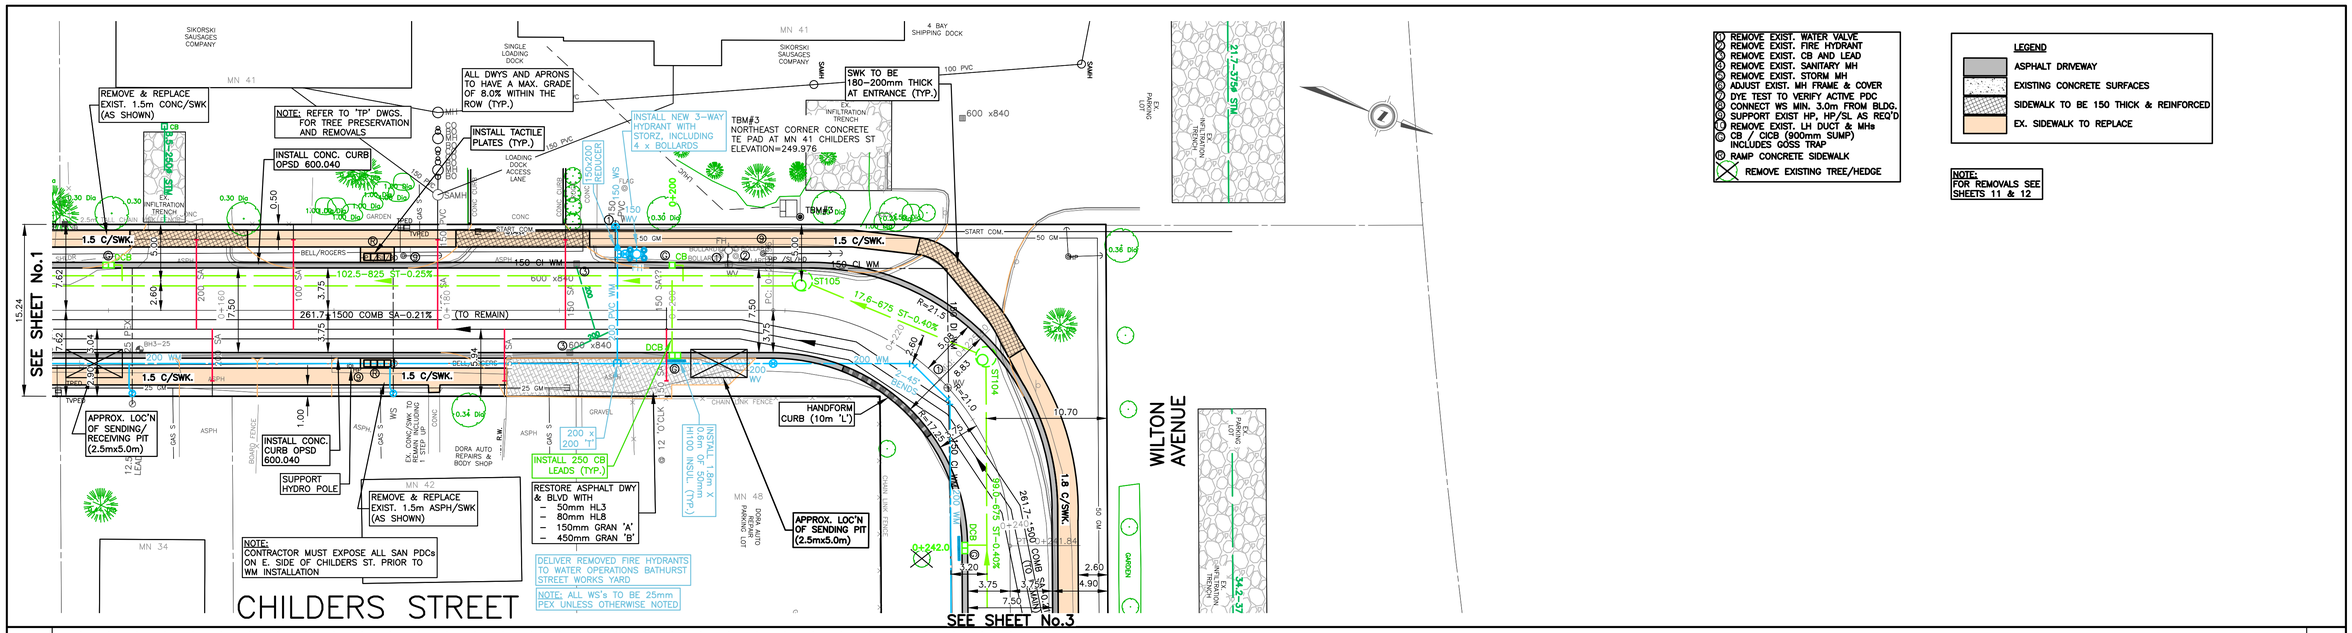

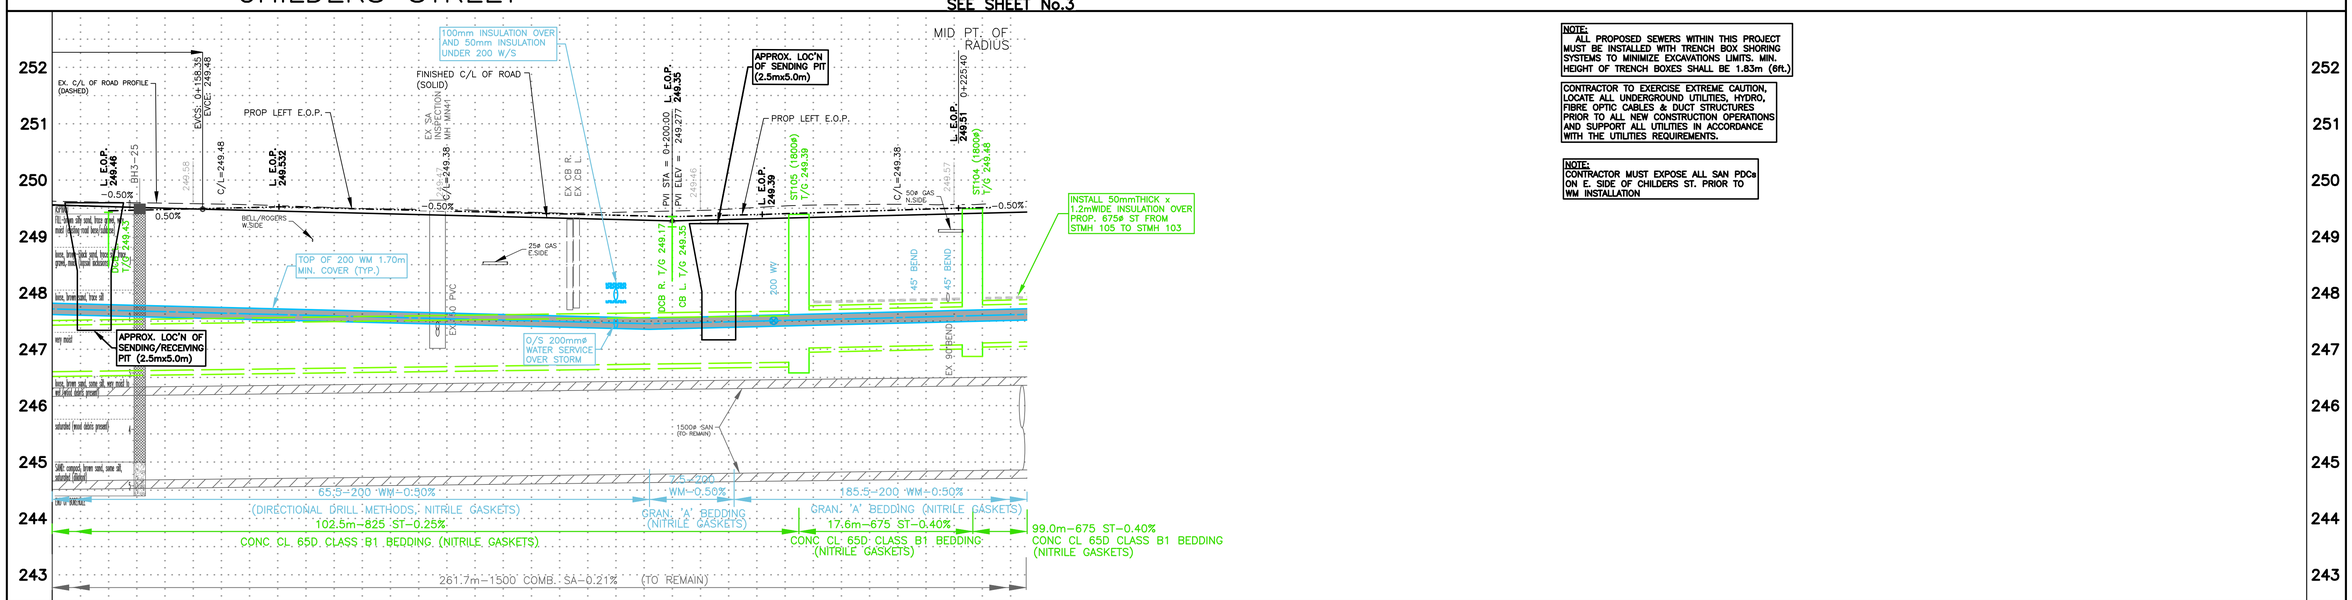

NOTE:
ALL PROPOSED SEWERS WITHIN THIS PROJECT MUST BE INSTALLED WITH TRENCH BOX SHORING SYSTEMS TO MINIMIZE EXCAVATIONS LIMITS. MIN. HEIGHT OF TRENCH BOXES SHALL BE 1.83m (6ft.)

CONTRACTOR TO EXERCISE EXTREME CAUTION, LOCATE ALL UNDERGROUND UTILITIES, HYDRO, FIBRE OPTIC CABLES & DUCT STRUCTURES PRIOR TO ALL NEW CONSTRUCTION OPERATIONS AND SUPPORT ALL UTILITIES IN ACCORDANCE WITH THE UTILITIES REQUIREMENTS.

NOTE:
CONTRACTOR MUST EXPOSE ALL SAN PDCs ON E. SIDE OF CHILDERS ST. PRIOR TO WM INSTALLATION

EXISTING SERVICES	DRAWING #, SOURCE	DATE	AS CONSTRUCTED SERVICES	COMPLETION

DETAILS	
DESIGN	JDA
DRAWN BY	JDA
CHECKED	CSL
APPROVED	CSL
DATE	DEC.2024
224304-02	

No.	REVISIONS	DATE	CONSULTANT
1.	50% C.O.L REVIEW SUBMISSION	APRIL,2025	SPRIET
2.	90% C.O.L REVIEW SUBMISSION	OCT,2025	SPRIET

CONSULTANT OR DIVISION

SPRIET ASSOCIATES
LONDON LIMITED
CONSULTING ENGINEERS
155 YORK STREET -- LONDON (519) 672-4100 -- N6A 1A8

ENGINEER'S STAMP

London CANADA
CORPORATION OF THE CITY OF LONDON

SCALE
HORZ. 1:250
VERT. 1:50
2.5m 0 5.0m HORIZONTAL
0.5 0 1m VERTICAL

TITLE
CONTRACT No. 11 CHILDERS STREET
2026 INFRASTRUCTURE RENEWAL PROGRAM
CHILDERS STREET
145.0 m NORTH OF BRYDGES STREET TO WILTON AVENUE

PROJECT No. 224304
SHEET No. 2
PLAN FILE No.

224304 SHT No.2 CHILDERS STREET – CONTRACT NO. 11 2026 INFRASTRUCTURE RENEWAL