
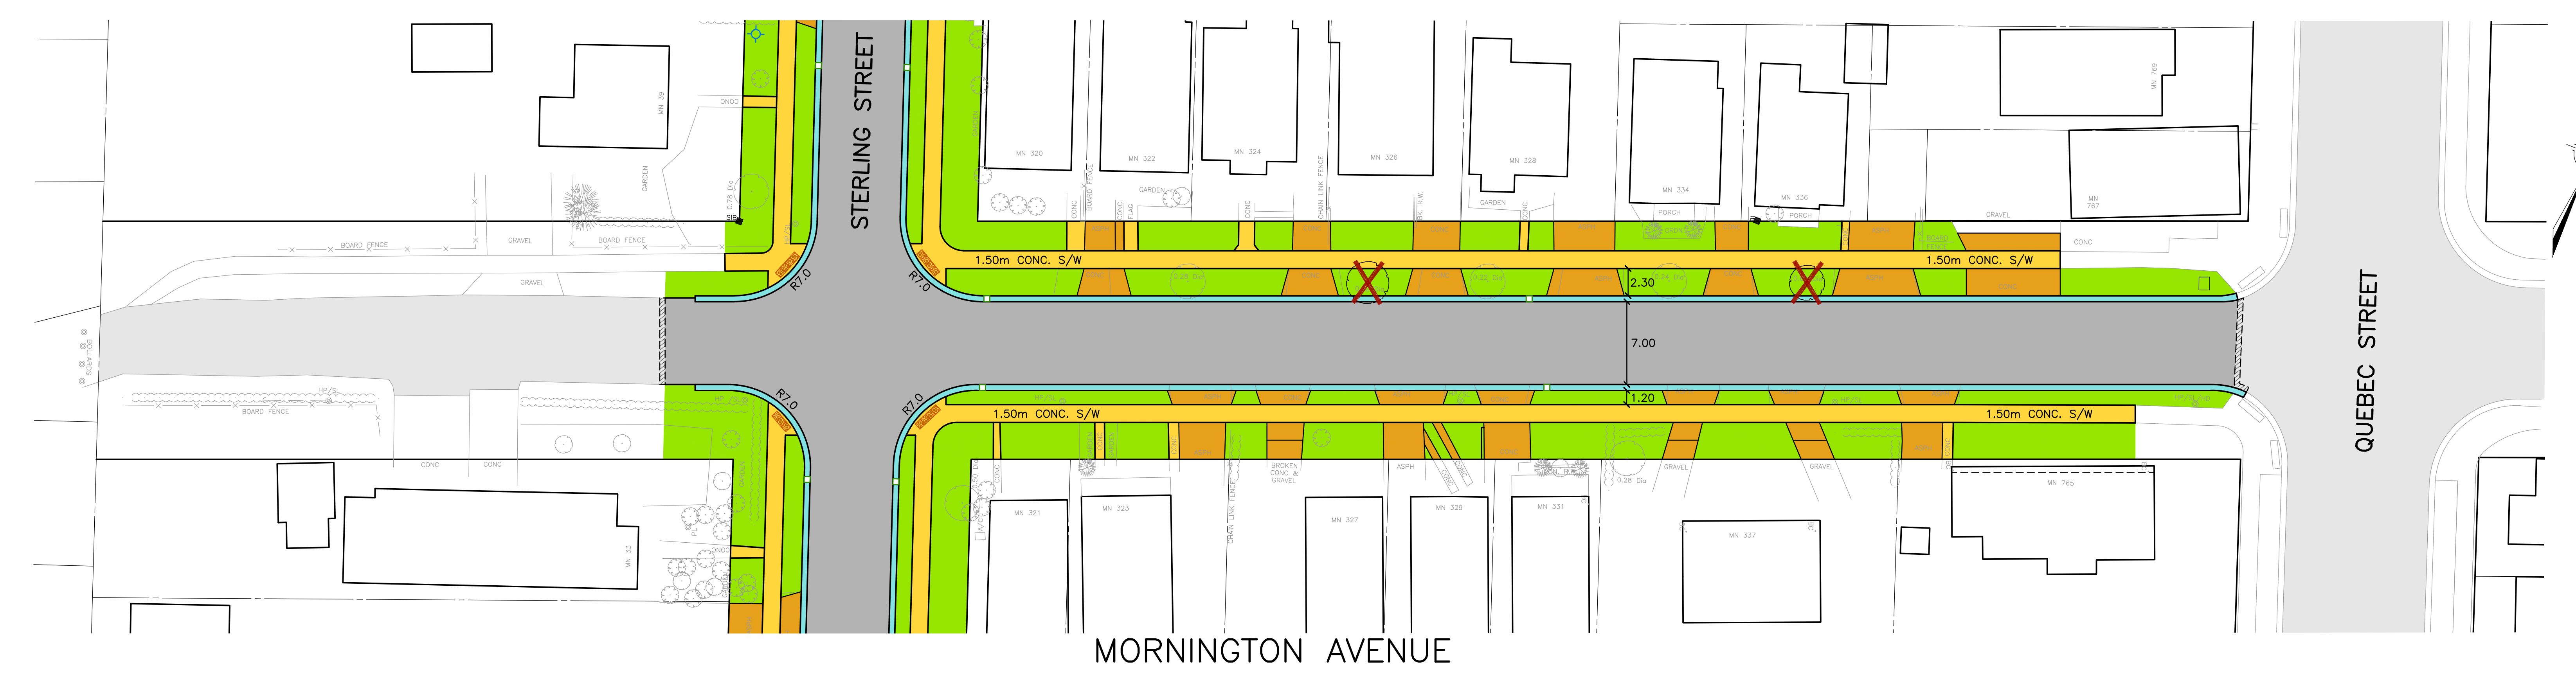


For Display Purposes Only

 

LEGEND

GRASS BOULEVARDS	CURB & GUTTER	SIDEWALKS	EXISTING ASPHALT
ASPHALT BOULEVARD	DRIVEWAYS	NEW ASPHALT	TREE REMOVAL REQUIRED

PROJECT UPDATE MEETING
THURSDAY, OCTOBER 24, 2024
EAST CARLING PUBLIC SCHOOL - 814 QUEBEC STREET
GYMNASIUM - 7:00pm to 9:00pm

2025 INFRASTRUCTURE RENEWAL PROGRAM
STERLING STREET, MORNINGTON AVENUE & SALISBURY STREET RECONSTRUCTION

SCALE - 1 : 250
2.5 0 5m

London CANADA

ARCHIBALD, GRAY & MCKAY ENGINEERING LTD.
3014 WHITE OAK ROAD, LONDON, ON, N6E 2Z9
PHONE: 519-685-5000 FAX: 519-685-5003
EMAIL: info@agm.ca WEB: www.agm.ca