

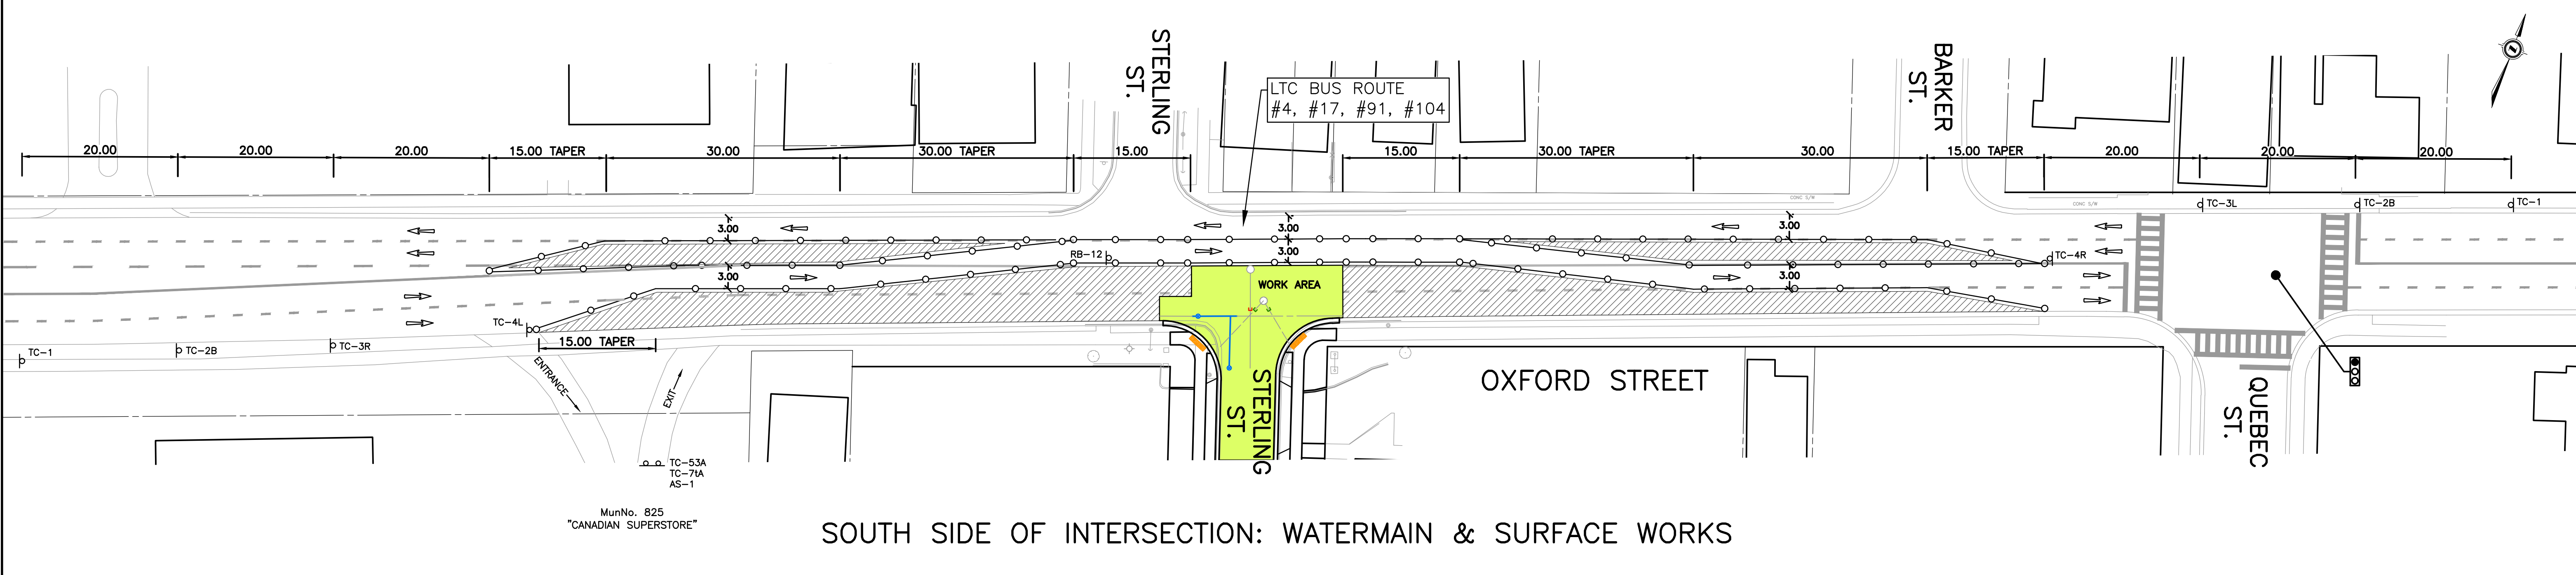
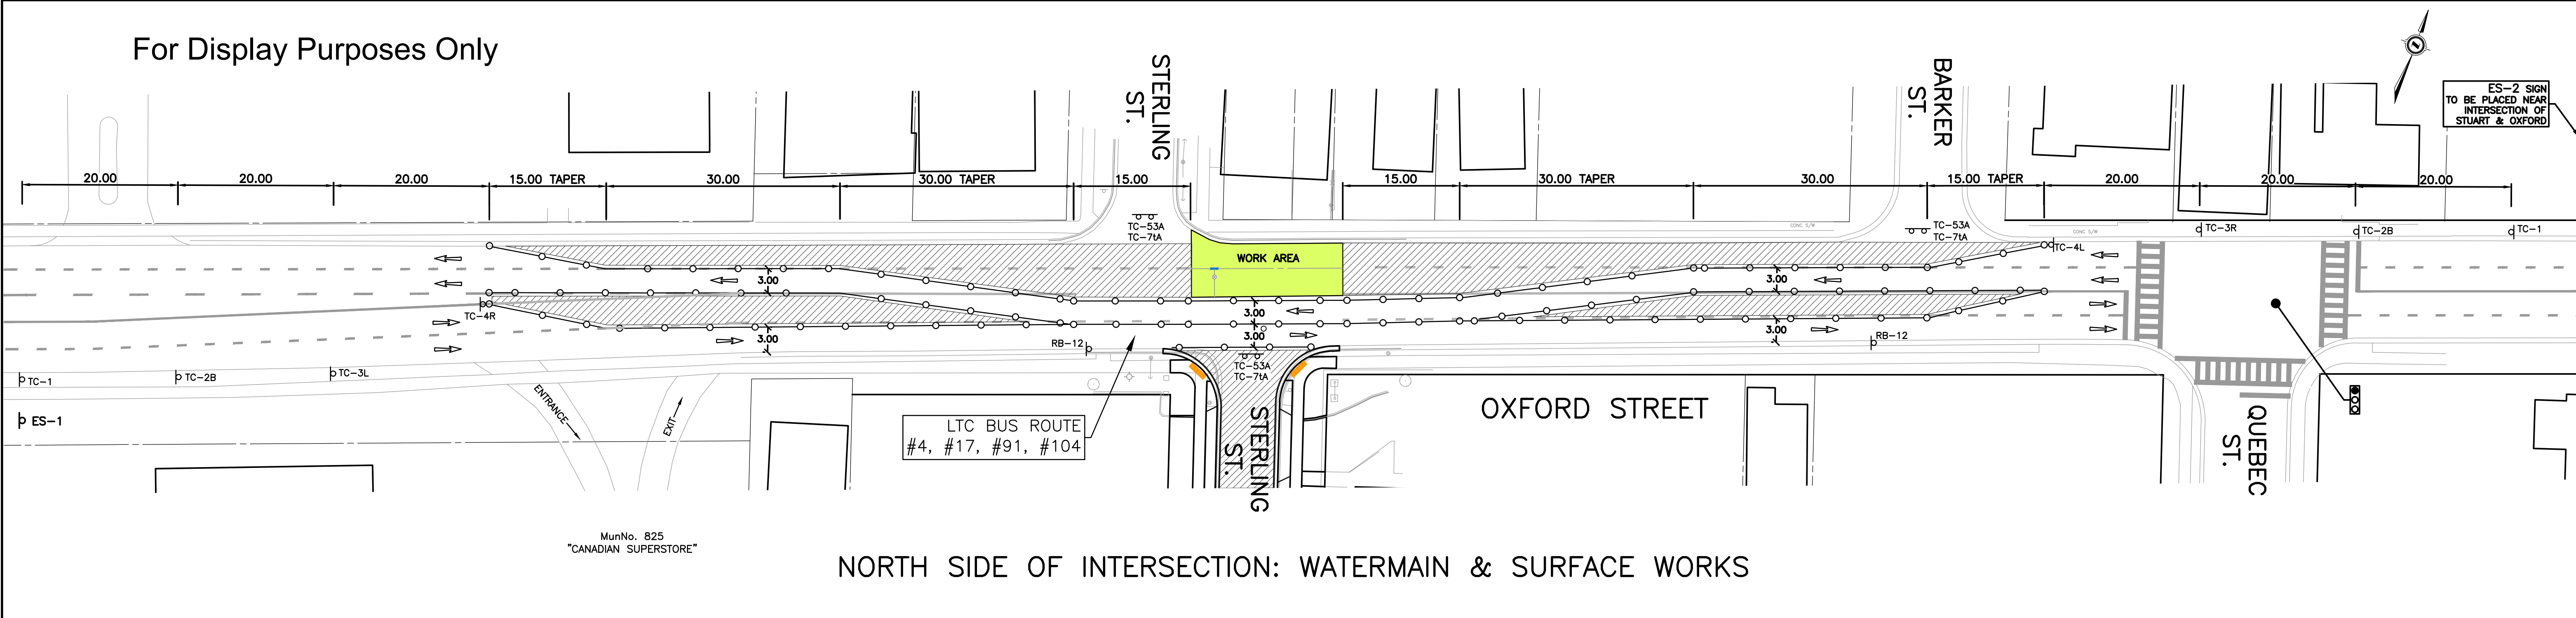


For Display Purposes Only

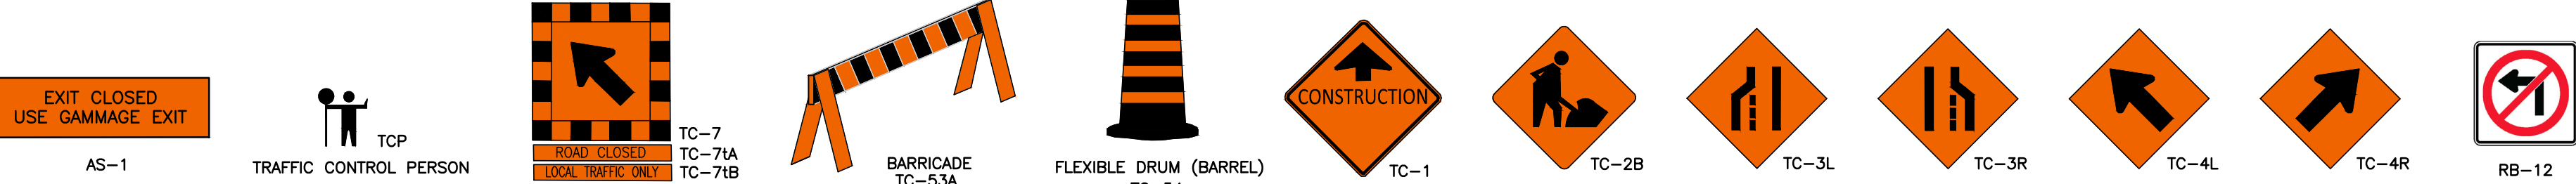

- LEGEND**
- TEMPORARY TRAFFIC CONTROL SIGN
 - FLEXIBLE DRUM (BARREL) TC-54 - 3m SPACING
 - TRAFFIC FLOW DIRECTION
 - WORK AREA
 - NO DRIVE AREA (DELINEATED BY TC-54 BARRELS)

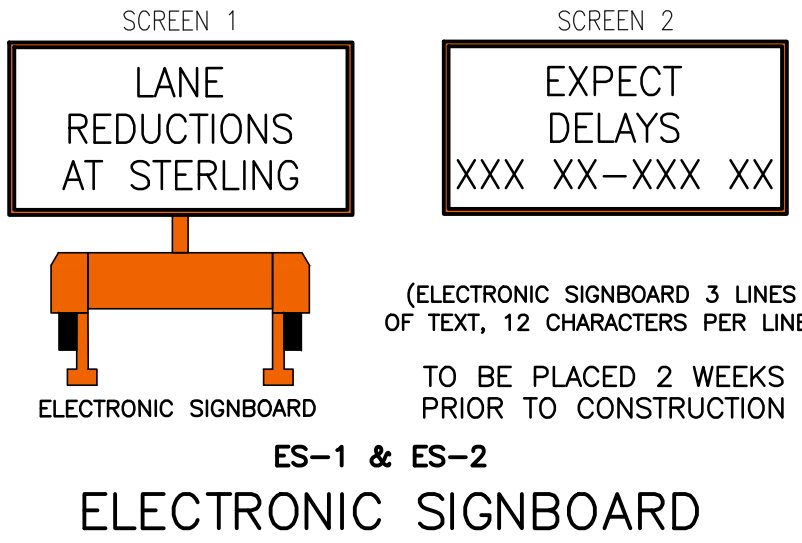

PROJECT UPDATE MEETING
THURSDAY, OCTOBER 24, 2024
EAST CARLING PUBLIC SCHOOL - 814 QUEBEC STREET
GYMNASIUM - 7:00pm to 9:00pm

2025 INFRASTRUCTURE RENEWAL PROGRAM
STERLING STREET, MORNINGTON AVENUE
& SALISBURY STREET RECONSTRUCTION



ARCHIBALD, GRAY & McKAY
ENGINEERING LTD.
3514 WHITE OAK ROAD, LONDON, ON, N6E 2Z9
PHONE: 519-685-5300 FAX: 519-685-5303
EMAIL: info@agm.on.ca WEB: www.agm.on.ca



London
CANADA

