



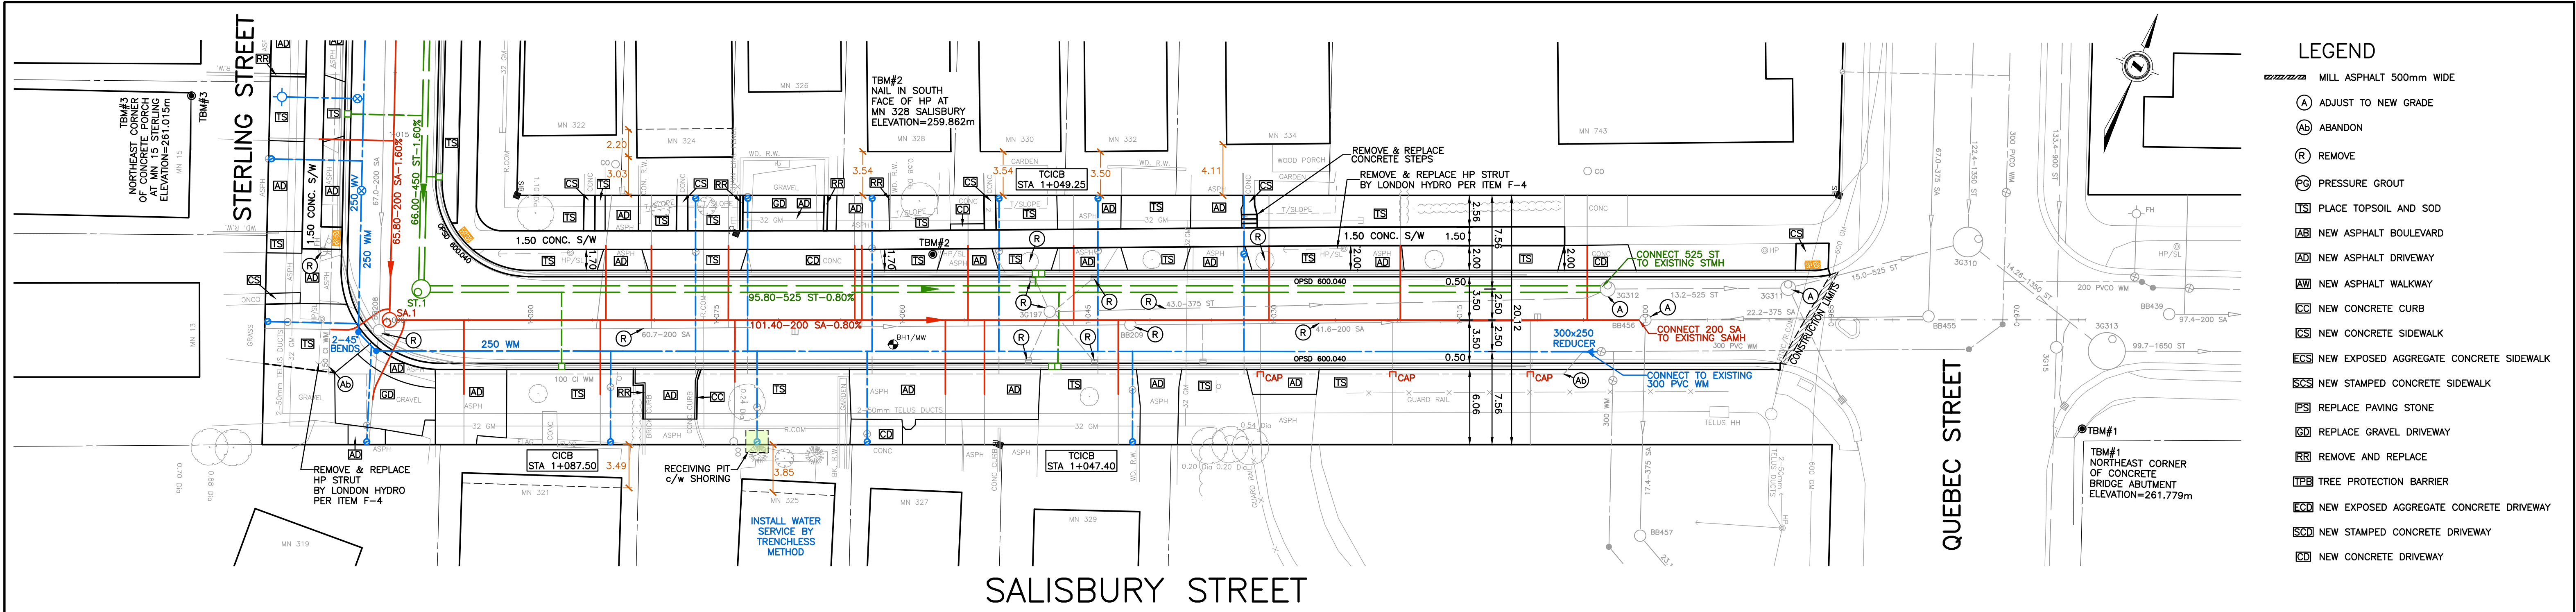

LEGEND

- MILL ASPHALT 500mm WIDE
- ADJUST TO NEW GRADE
- ABANDON
- REMOVE
- PRESSURE GROUT
- PLACE TOPSOIL AND SOD
- NEW ASPHALT BOULEVARD
- NEW ASPHALT DRIVEWAY
- NEW ASPHALT WALKWAY
- NEW CONCRETE CURB
- NEW CONCRETE SIDEWALK
- NEW EXPOSED AGGREGATE CONCRETE SIDEWALK
- NEW STAMPED CONCRETE SIDEWALK
- REPLACE PAVING STONE
- REPLACE GRAVEL DRIVEWAY
- REMOVE AND REPLACE
- TREE PROTECTION BARRIER
- NEW EXPOSED AGGREGATE CONCRETE DRIVEWAY
- NEW STAMPED CONCRETE DRIVEWAY
- NEW CONCRETE DRIVEWAY

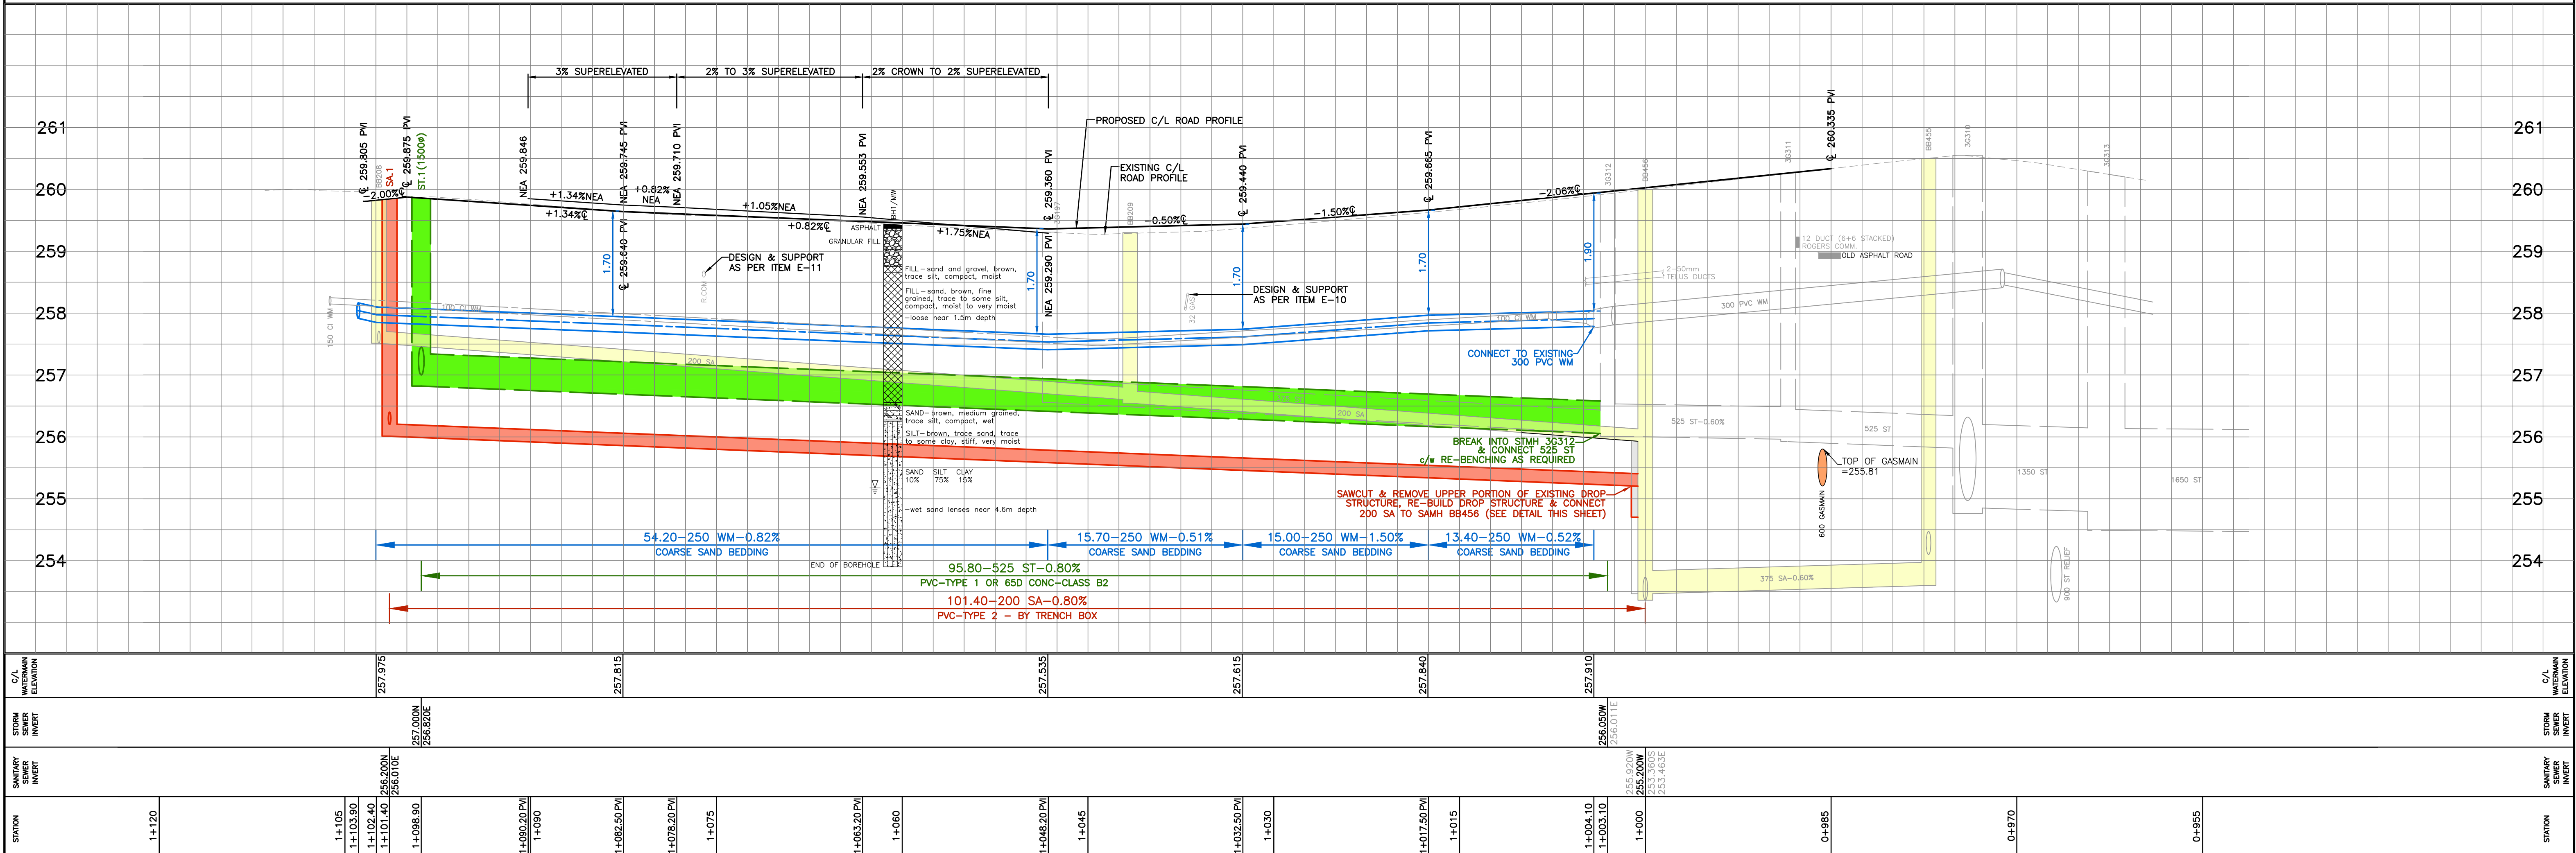

PROJECT UPDATE MEETING

THURSDAY, OCTOBER 24, 2024

EAST CARLING PUBLIC SCHOOL - 814 QUEBEC STREET
GYMNASIUM - 7:00pm to 9:00pm

2025 INFRASTRUCTURE RENEWAL PROGRAM
STERLING STREET, MORNINGTON AVENUE
& SALISBURY STREET RECONSTRUCTION

For Display Purposes Only



London
CANADA



ARCHIBALD, GRAY & McKAY
ENGINEERING LTD.
3514 WHITE OAK ROAD, LONDON, ON, N6E 2Z9
PHONE: 519-688-5300 FAX: 519-688-5303
EMAIL: info@agm.on.ca WEB: www.agm.on.ca

SCALE

