
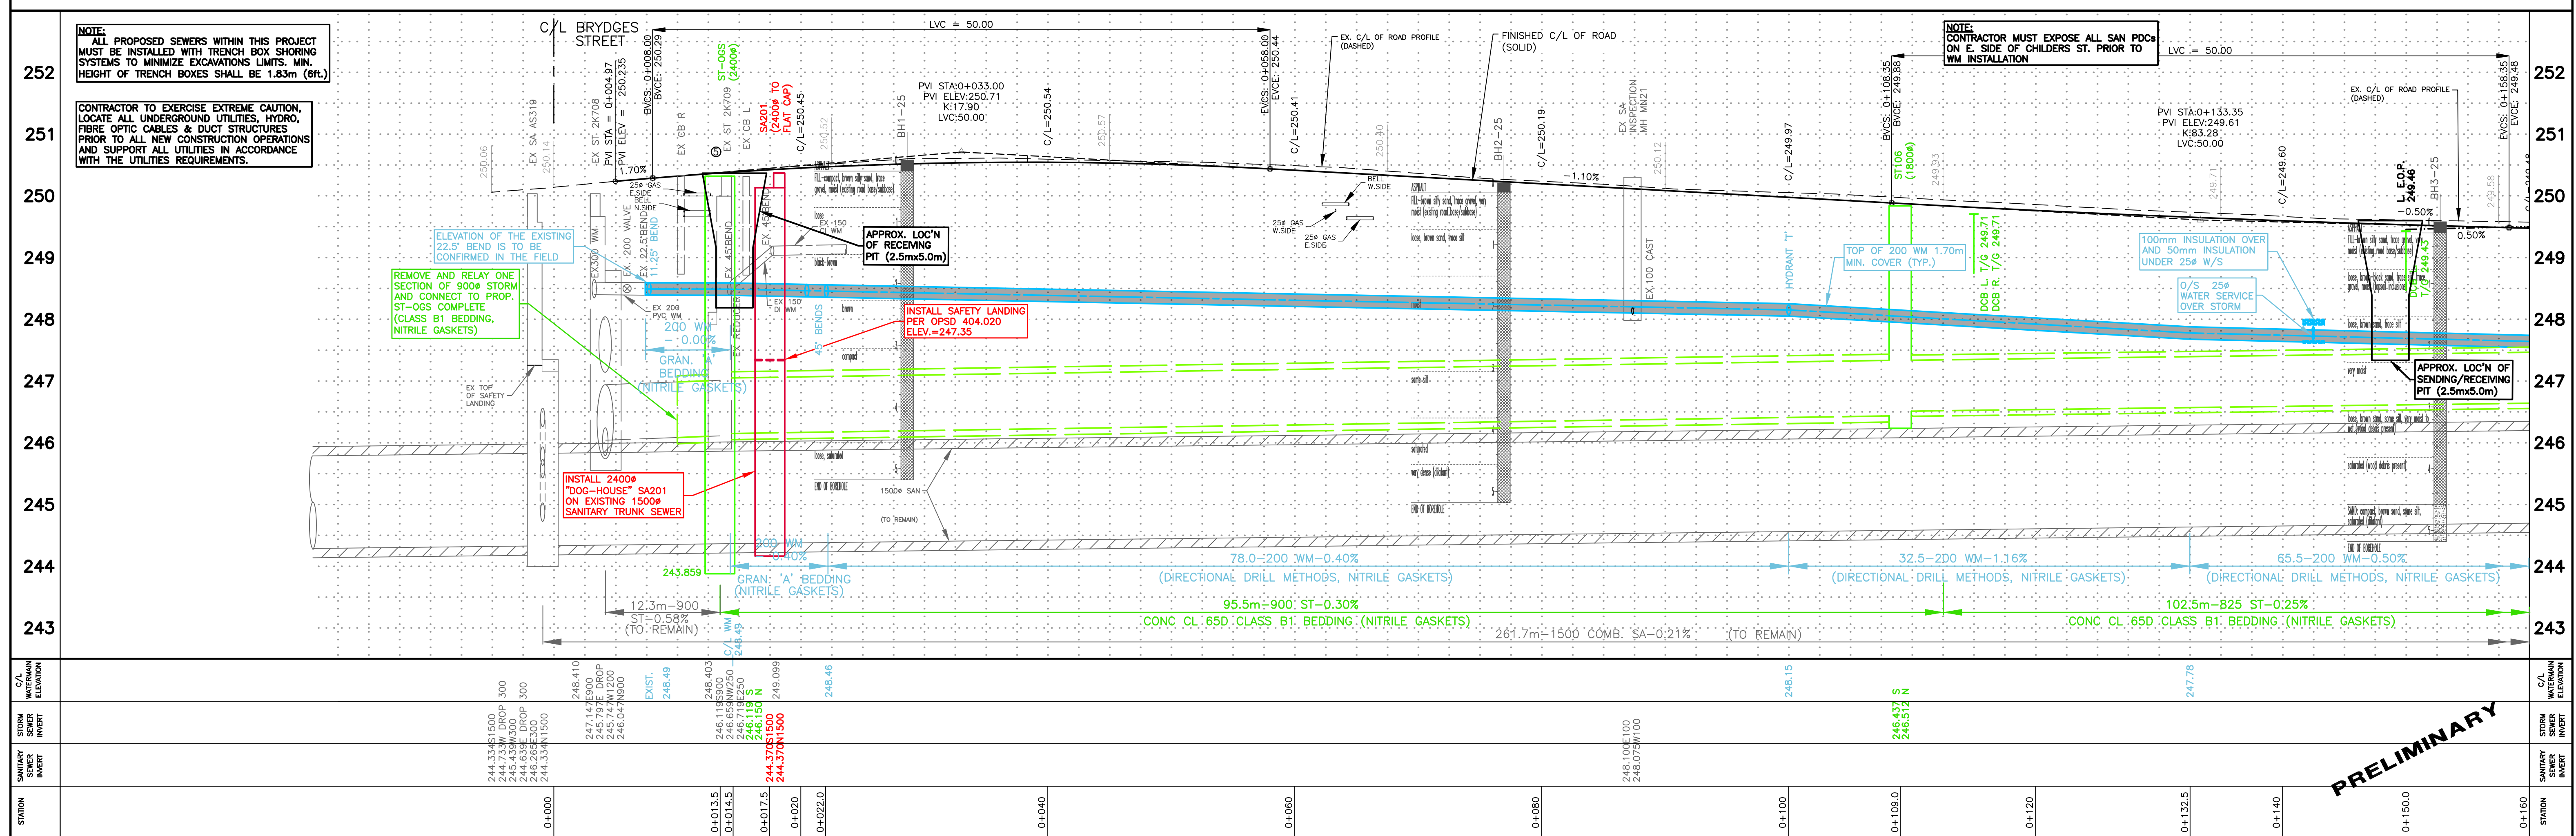


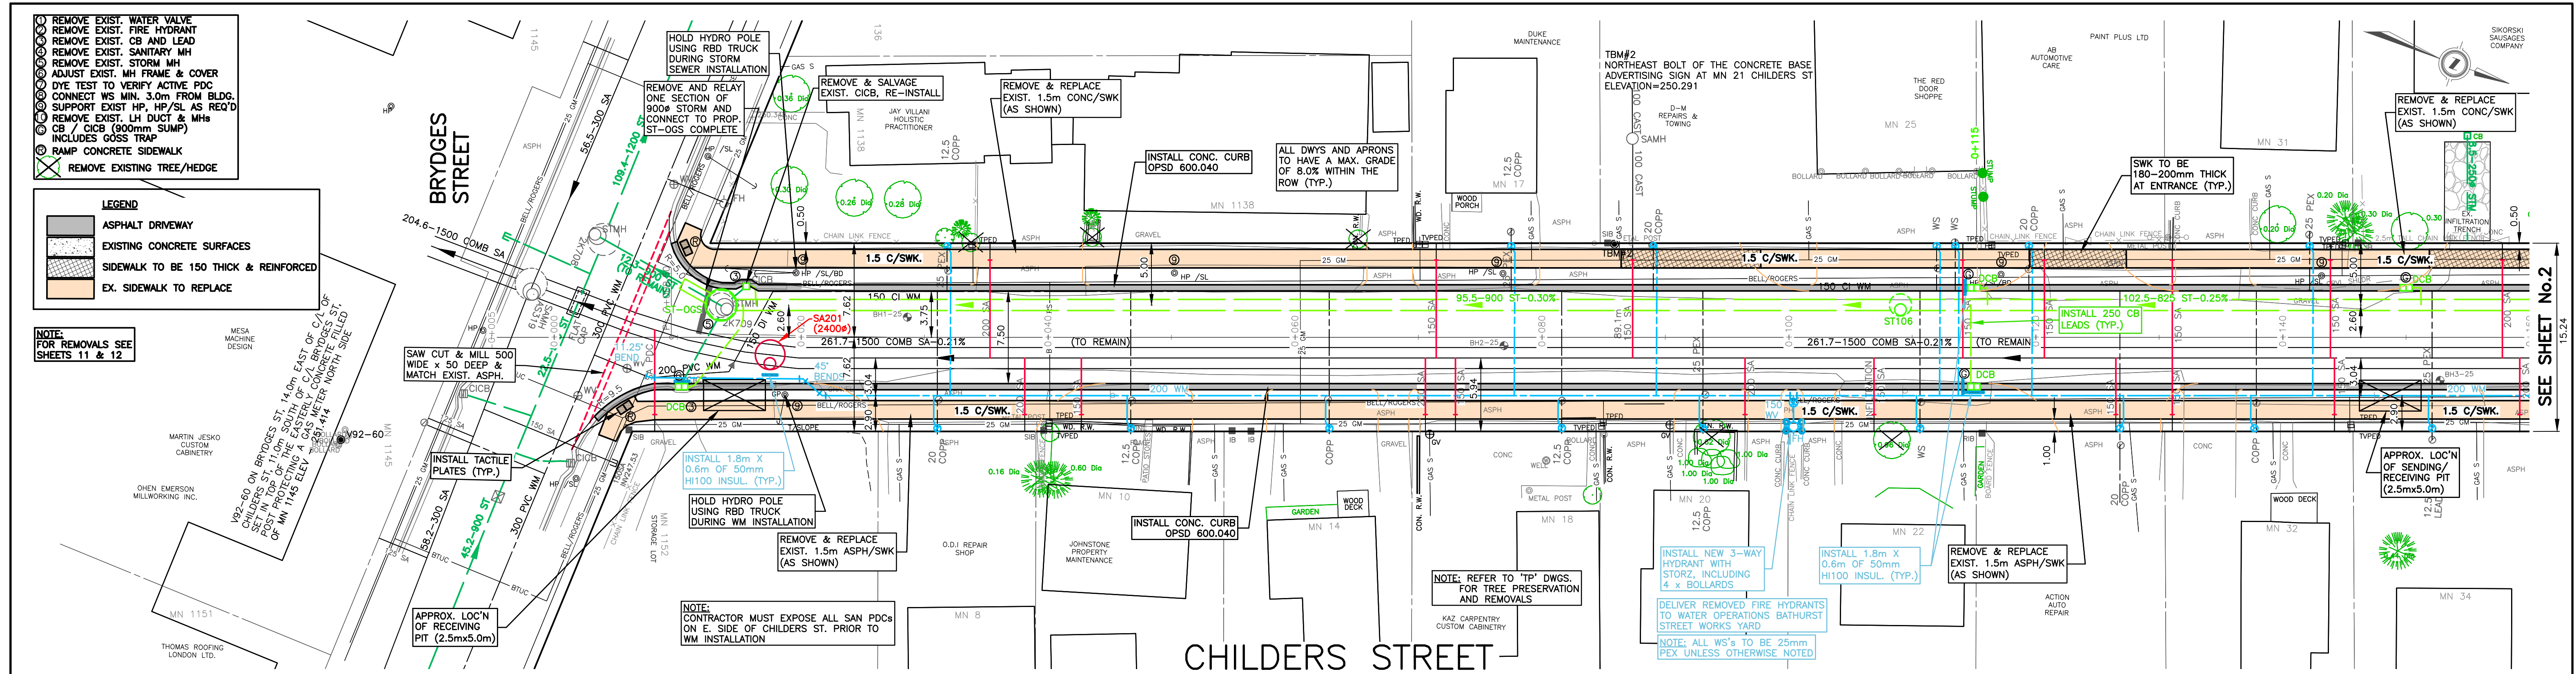

EXISTING SERVICES	DRAWING #, SOURCE	DATE	AS CONSTRUCTED SERVICES	COMPLETION	DETAILS	No.	REVISIONS	DATE	CONSULTANT	CONSULTANT OR DIVISION	ENGINEER'S STAMP	TITLE	PROJECT No.
					DESIGN JDA	1.	50% C.O.L REVIEW SUBMISSION	APRIL,2025	SPRIET	SPRIET ASSOCIATES LIMITED CONSULTING ENGINEERS 155 YORK STREET -- LONDON (519) 672-4100 -- N6A 1A8	London CANADA CORPORATION OF THE CITY OF LONDON	SCALE HORZ. 1:250 VERT. 1:50 2.5m 0 5.0m HORIZONTAL 0.5 0 1m VERTICAL	CONTRACT No. 11 CHILDERS STREET
				DRAWN BY JDA	2.	90% C.O.L REVIEW SUBMISSION	OCT,2029	SPRIET	2026 INFRASTRUCTURE RENEWAL PROGRAM				224304
				CHECKED CSL									SHEET No.
				APPROVED CSL									1
				DATE DEC,2024									PLAN FILE No.
					224304-01								