

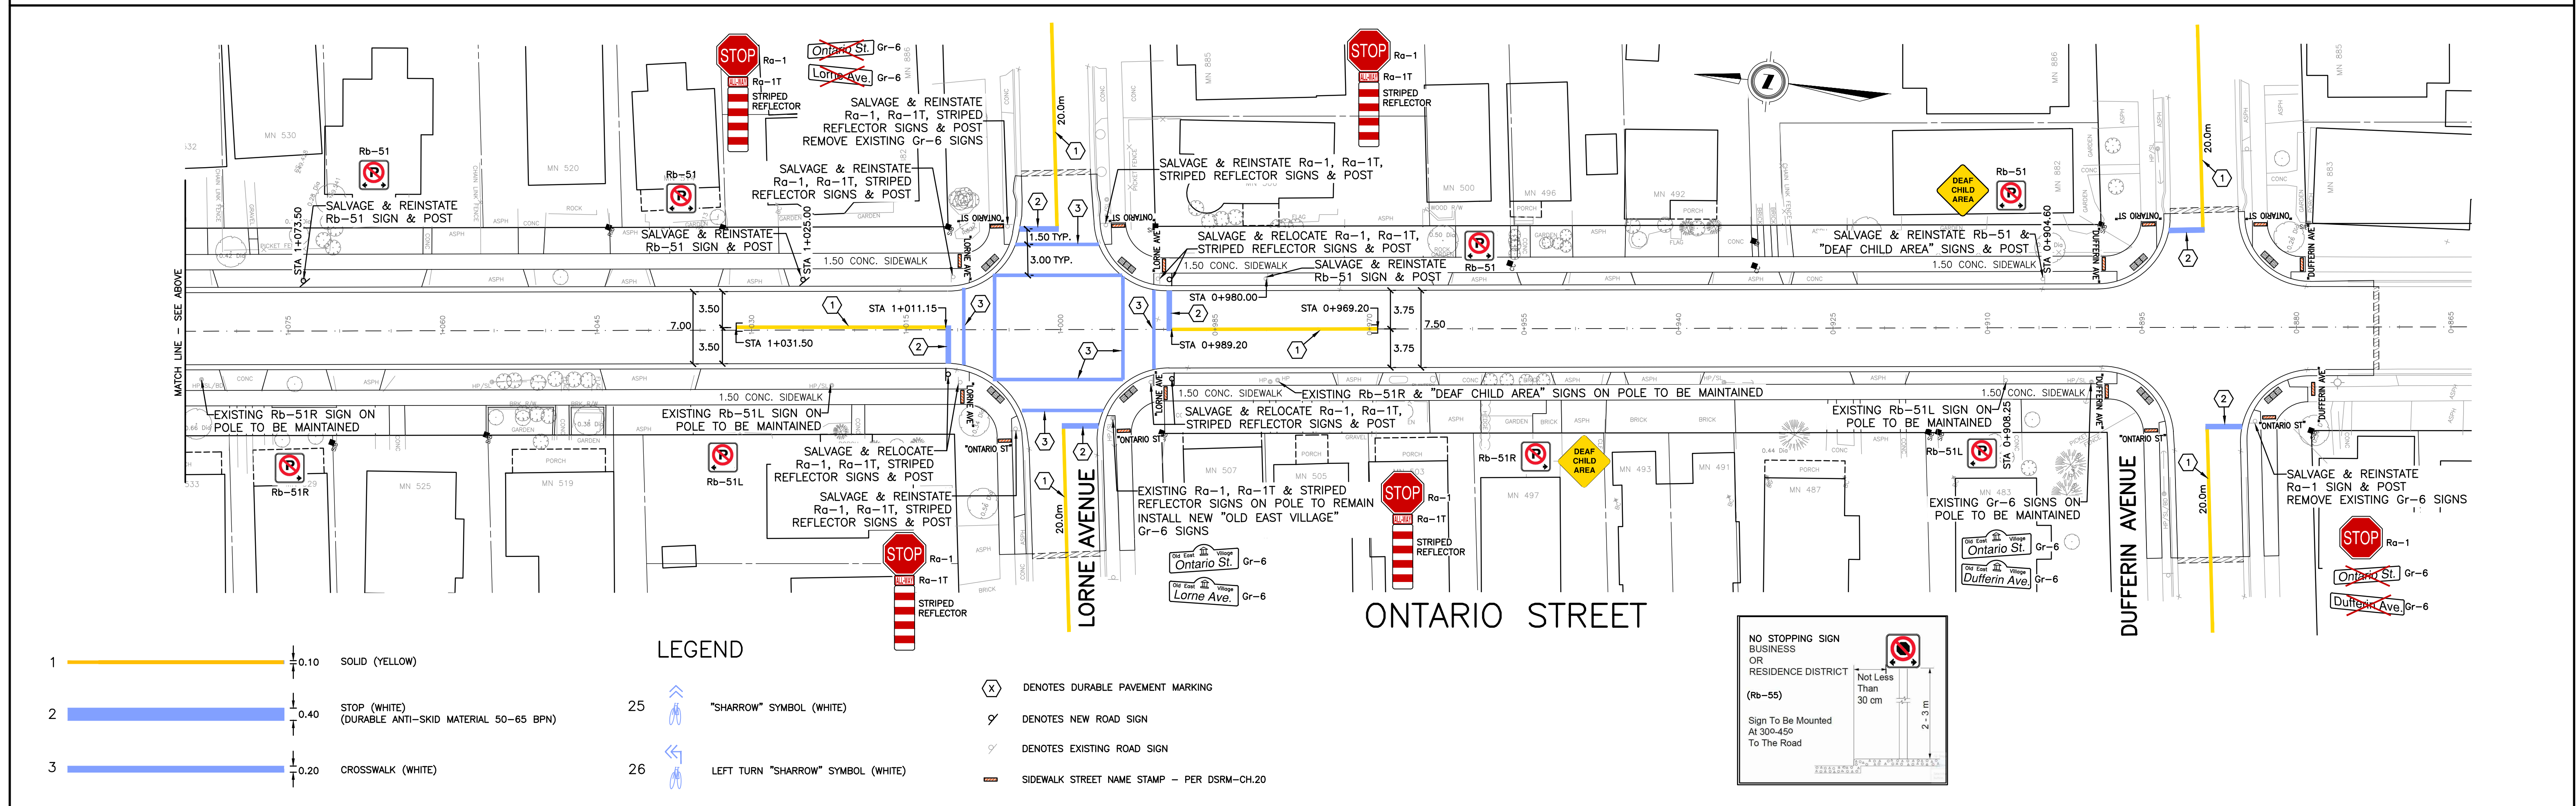


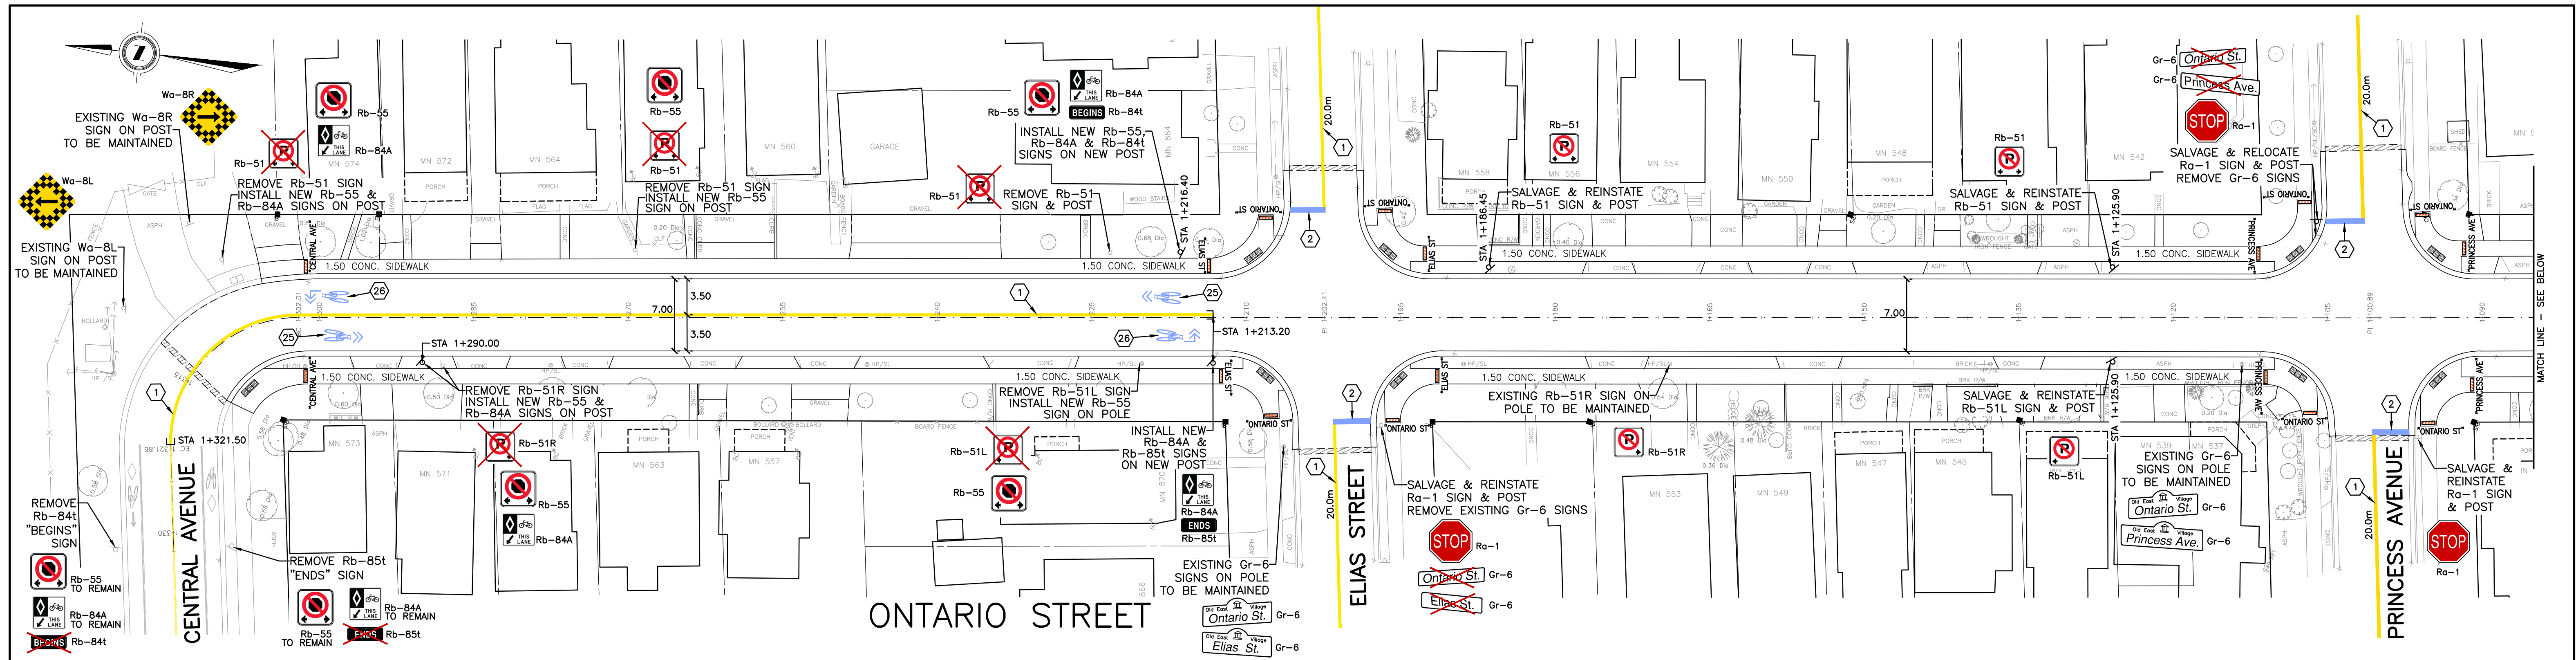

- | | | | |
|---|--|------|--|
| 1 | | 0.10 | SOLID (YELLOW) |
| 2 | | 0.40 | STOP (WHITE)
(DURABLE ANTI-SKID MATERIAL 50-65 BPN) |
| 3 | | 0.20 | CROSSWALK (WHITE) |

LEGEND

- | | | | | |
|----|--|------------------------------------|-----|---|
| 25 | | "SHARROW" SYMBOL (WHITE) | (X) | DENOTES DURABLE PAVEMENT MARKING |
| 26 | | LEFT TURN "SHARROW" SYMBOL (WHITE) | ✓ | DENOTES NEW ROAD SIGN |
| | | | ✓ | DENOTES EXISTING ROAD SIGN |
| | | | | SIDEWALK STREET NAME STAMP - PER DSRM-CH.20 |

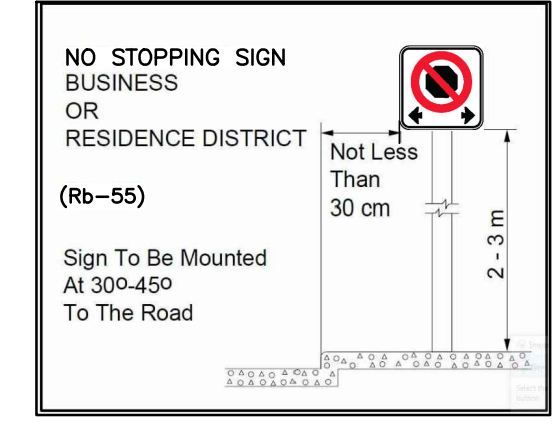

PROJECT UPDATE MEETING
 MONDAY, DECEMBER 8, 2025
 BOYLE MEMORIAL COMMUNITY CENTRE - 530 CHARLOTTE STREET
 5:30pm to 7:30pm

2026 INFRASTRUCTURE
 RENEWAL PROGRAM
 ONTARIO STREET RECONSTRUCTION

ARCHIBALD, GRAY & McKAY
 ENGINEERING LTD.
 3514 WHITE OAK ROAD, LONDON, ON, N6E 2Z9
 PHONE: 519-688-5300 FAX: 519-688-5303
 EMAIL: info@agm.on.ca WEB: www.agm.on.ca

