




EAST CARLING PUBLIC SCHOOL
814 QUEBEC STREET
GYMNASIUM - 7:00pm to 9:00pm

PROJECT UPDATE MEETING
THURSDAY, OCTOBER 24, 2024

2025 INFRASTRUCTURE RENEWAL PROGRAM
STERLING STREET, MORNINGTON AVENUE
& SALISBURY STREET RECONSTRUCTION

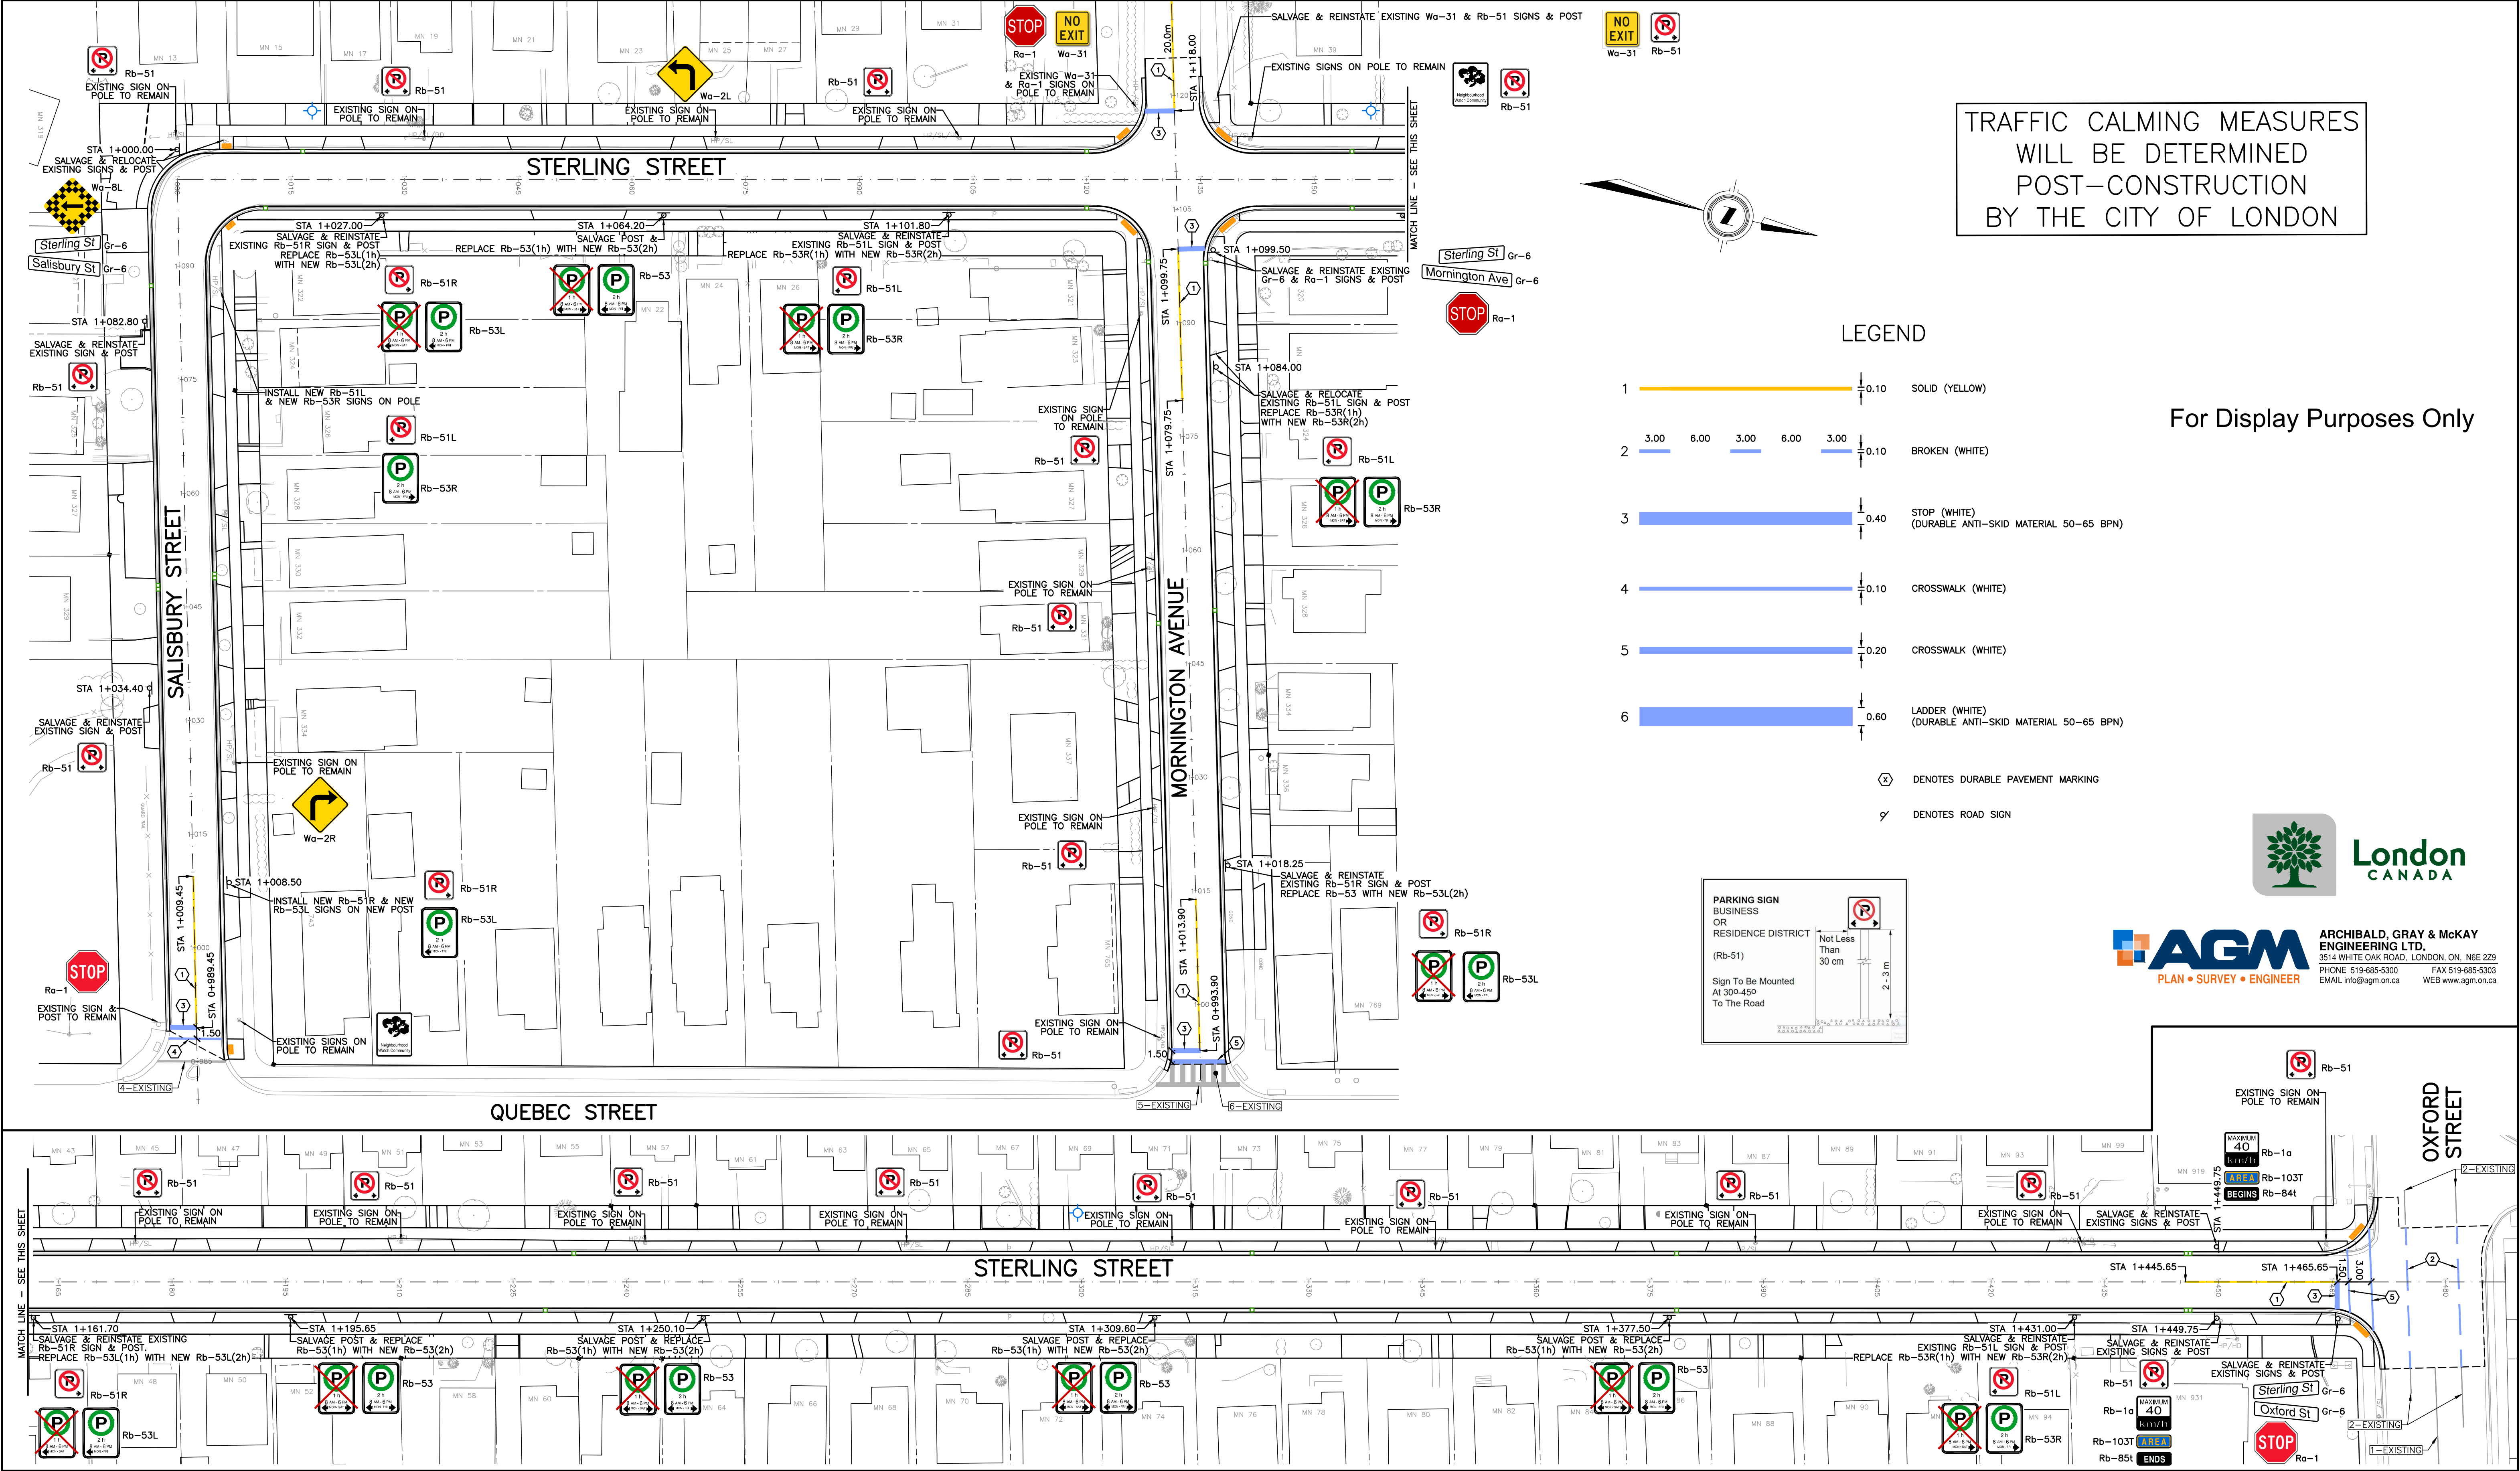