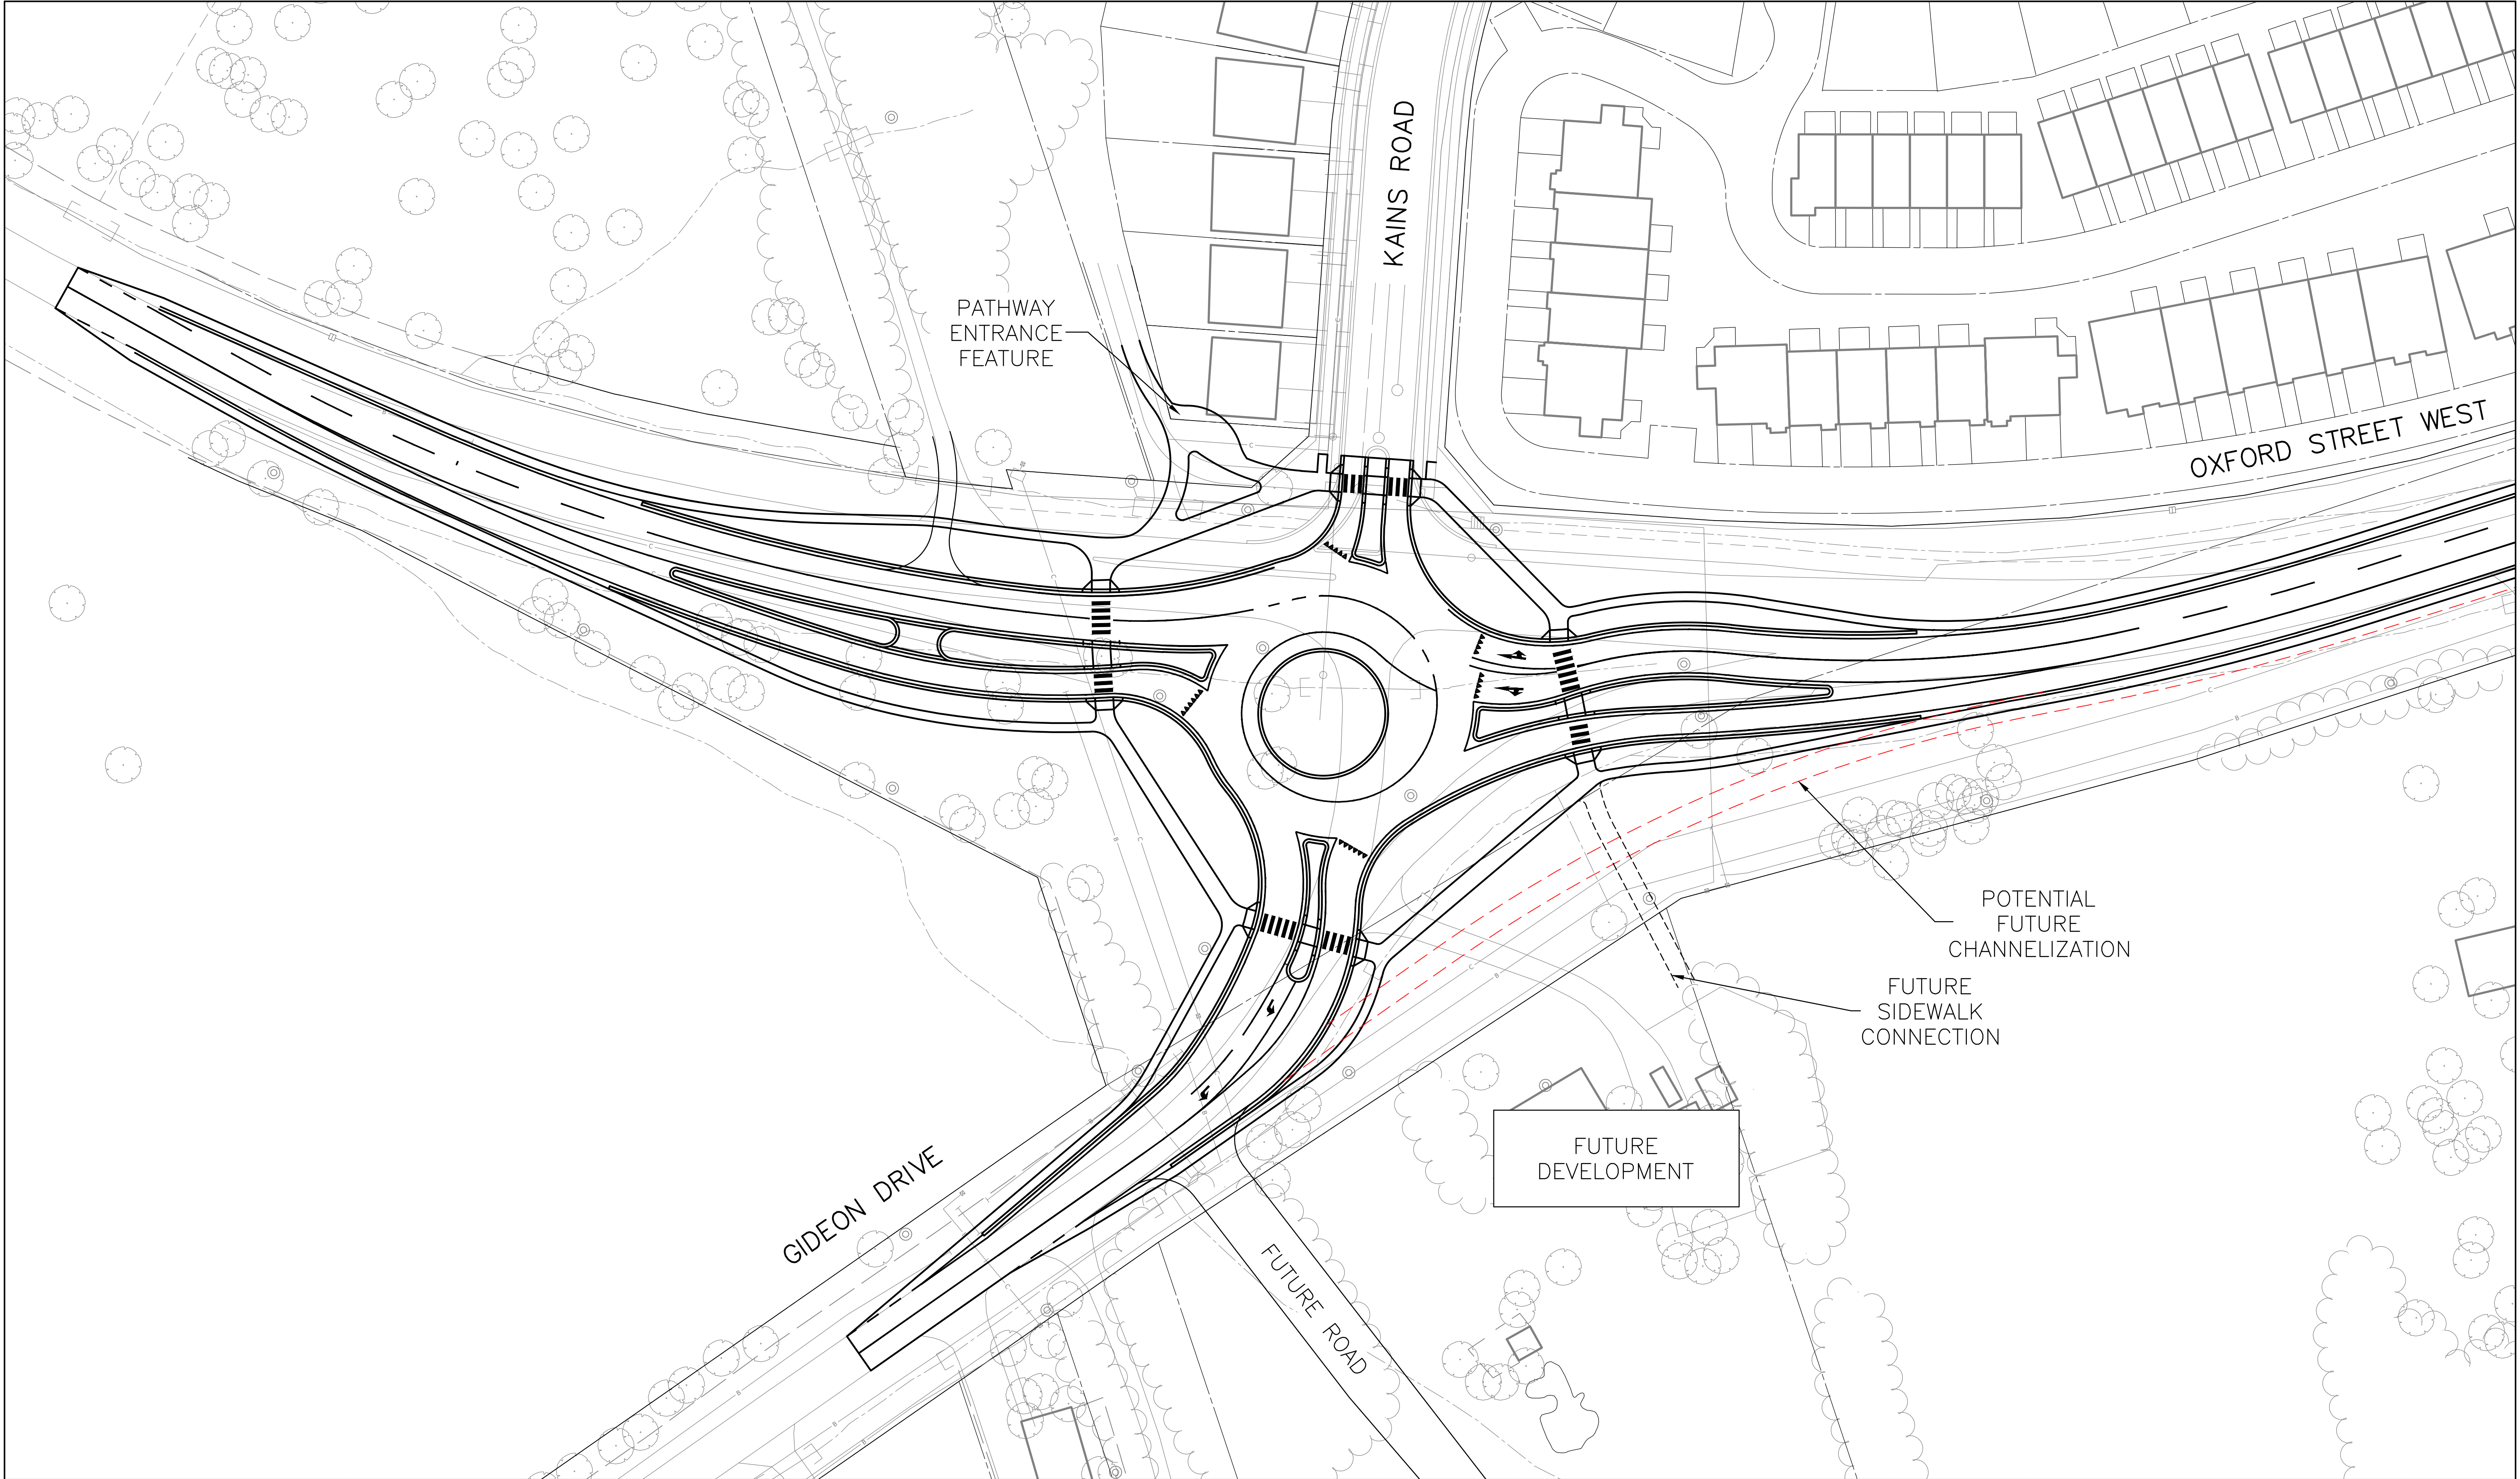

APPENDIX 7

PRELIMINARY DESIGN DRAWING



EXISTING SERVICES	DRAWING #, SOURCE	CONSTRUCTION DATE	CONSTRUCTED SERVICES	COMPLETION	DETAILS	No.	REVISIONS	DATE	CONSULTANT	CONSULTANT OR SERVICE AREA	ENGINEER'S STAMP	SCALE	TITLE	PROJECT No.
					DESIGN					 R.V. Anderson Associates Limited engineering • environment • infrastructure		1:500	OXFORD STREET WEST AT GIDEON DRIVE CLASS ENVIRONMENTAL ASSESSMENT	205505
					DRAWN BY								SHEET No.	
					CHECKED								—	
					APPROVED								PLAN FILE No.	
					DATE									